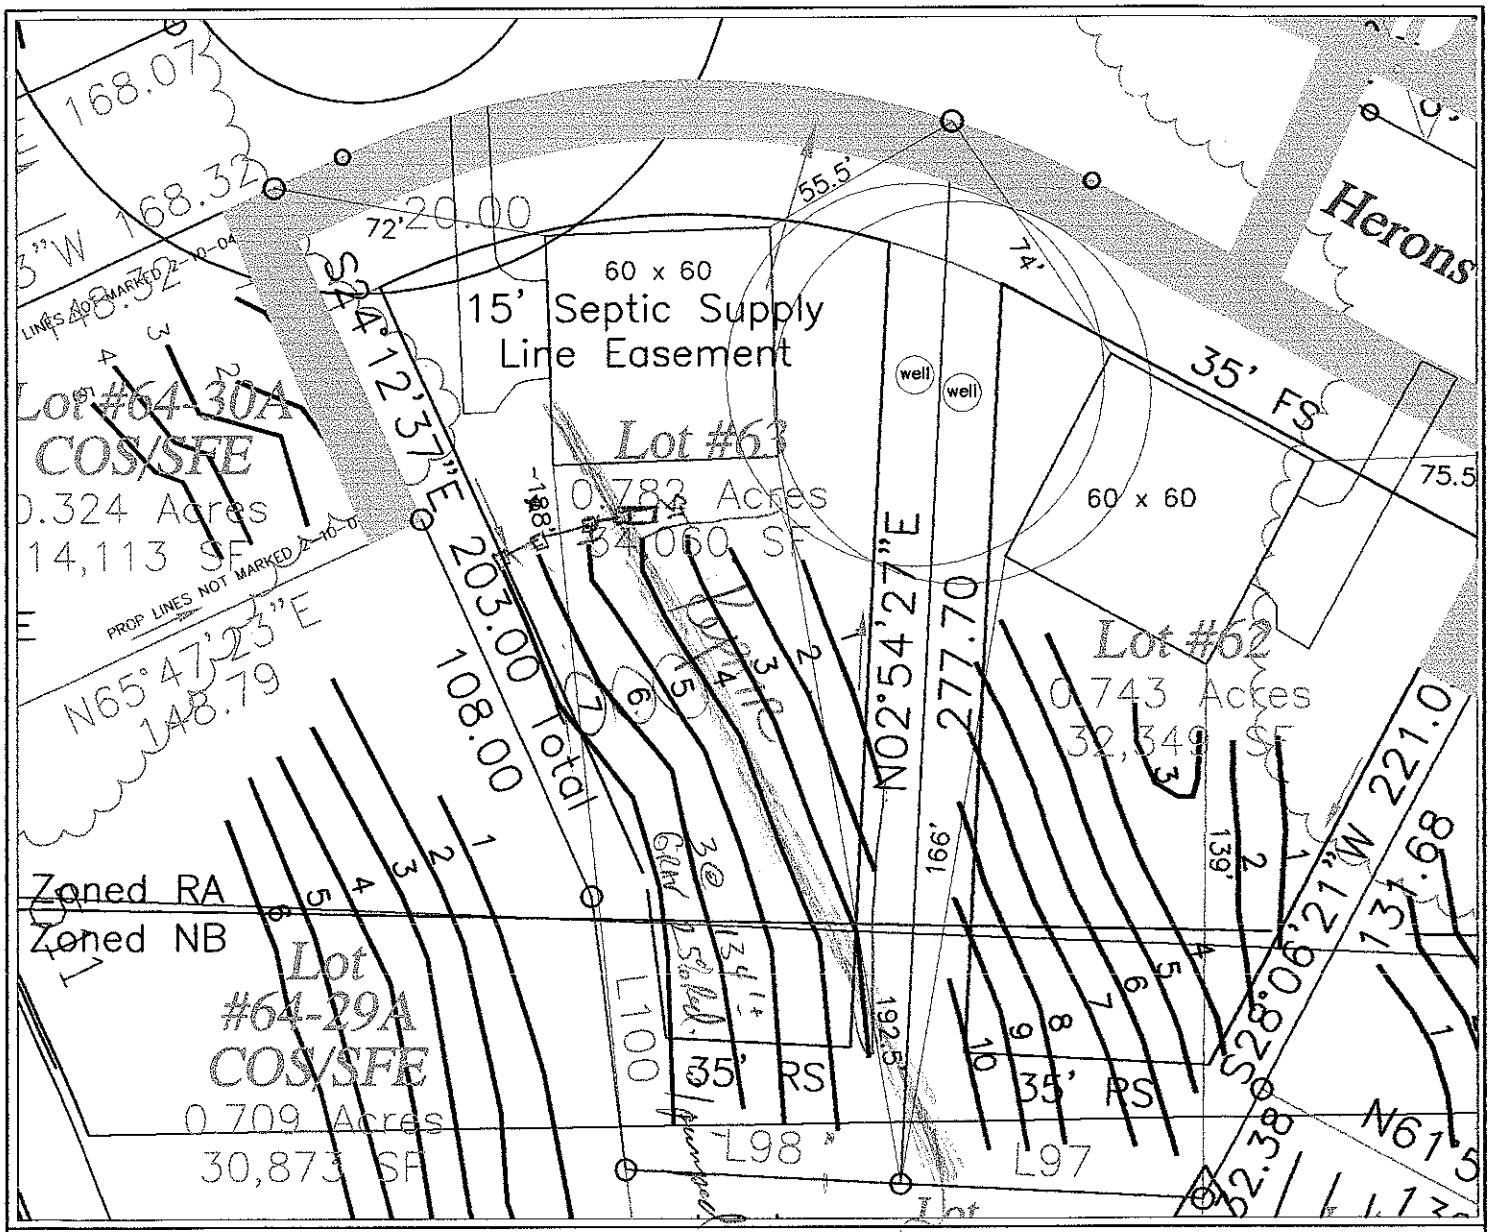



## LEGEND

- Areas contain soils with 24 inches or more of useable material and have potential for conventional and modified conventional septic systems.
- UN — Unsuitable areas.
- Septic Drainlines.
- Temporary Bench Mark (TBM)
- Well Location.

## GRAPHIC SCALE

1" = 50'

50 0 50 100

| FLAG # | COLOR | ROD READ. | LENGTH |
|---|---|---|---|
| TBM | | 2.9 | |
| 1 | B | 2.4 | 64 |
| 2 | P | 2.3 | 93 |
| 3 | R | 3.4 | 148 |
| 4 | O | 4.4 | 167 |
| 5 | Y | 5.4 | 163 |
| 6 | B | 6.2 | 157 |
| 7 | P | 7.0 | 150 |

TOTAL FOOTAGE = 942

SYSTEM
- LINES
- FOOTAGE
- SYSTEM TYPE

REPAIR
- LINES
- FOOTAGE
- SYSTEM TYPE

SHEET 1 of 1

SHEET TITLE: SITE PLANS & DRAINFIELD LAYOUT

PROJECT NAME: NISLOCK DEVELOPMENT CORP. – EDGEWATER PARK III/LOT#63 – IREDELL COUNTY, NORTH CAROLINA NOVEMBER 2003

S&EC Soil & Environmental Consultants, PA

226 Griffith Court, Suite C ▪ Concord, North Carolina 28039 ▪ Phone (704)788-9485 ▪ Fax (704) 788-9486

FILE: C:\SEC\JOBS\1251

SCALE: 1" = 50'

FIELD WORK: S.A.R. W.O. # B.K.

DRAWN: S.A.R.

PROJECT MGR.: B.T.

PROJECT NO.: 03-1251