

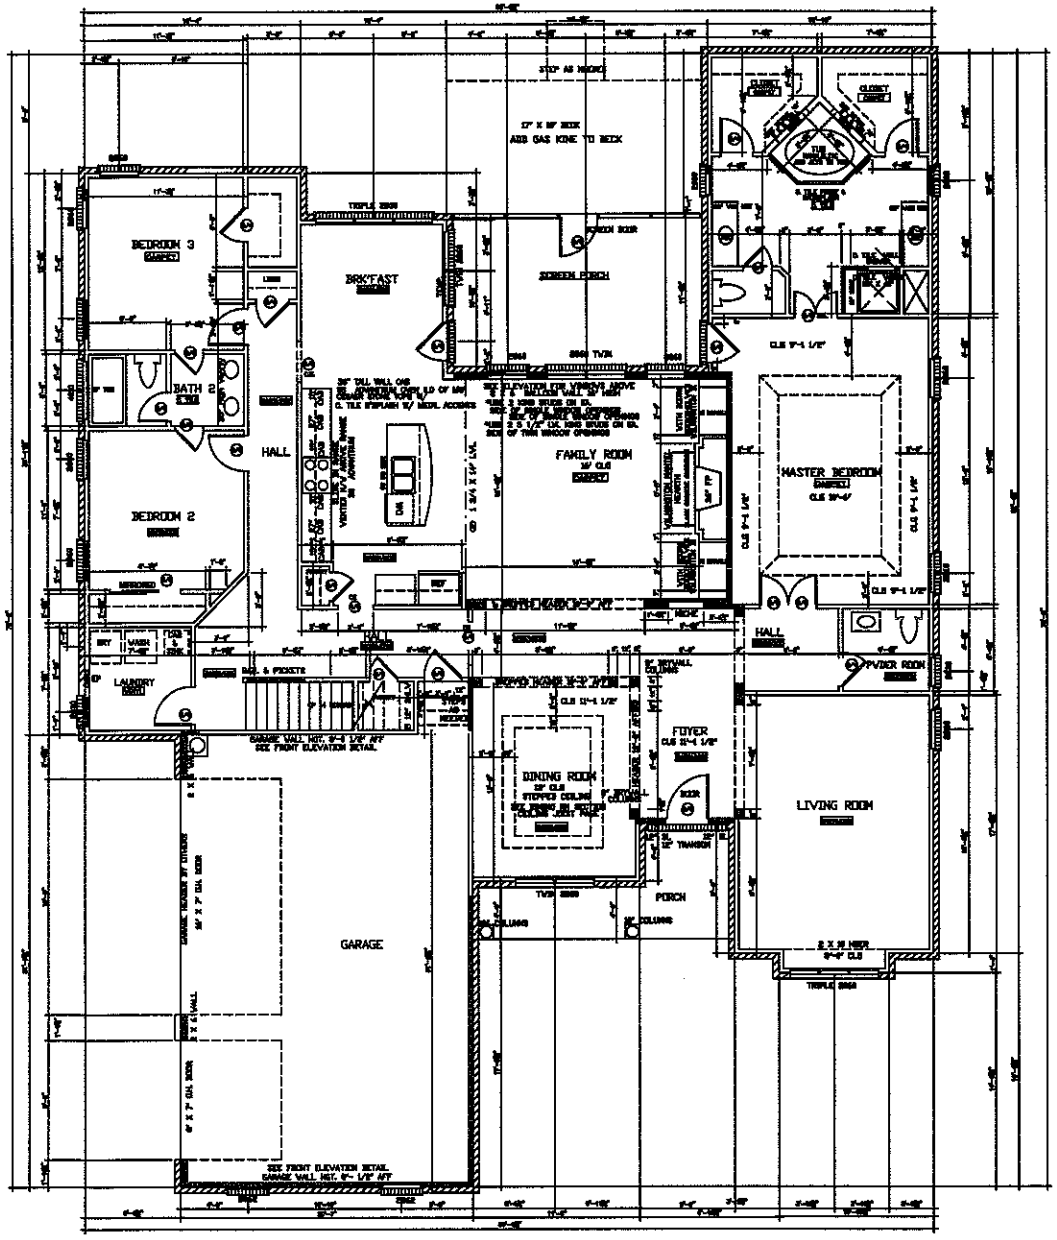


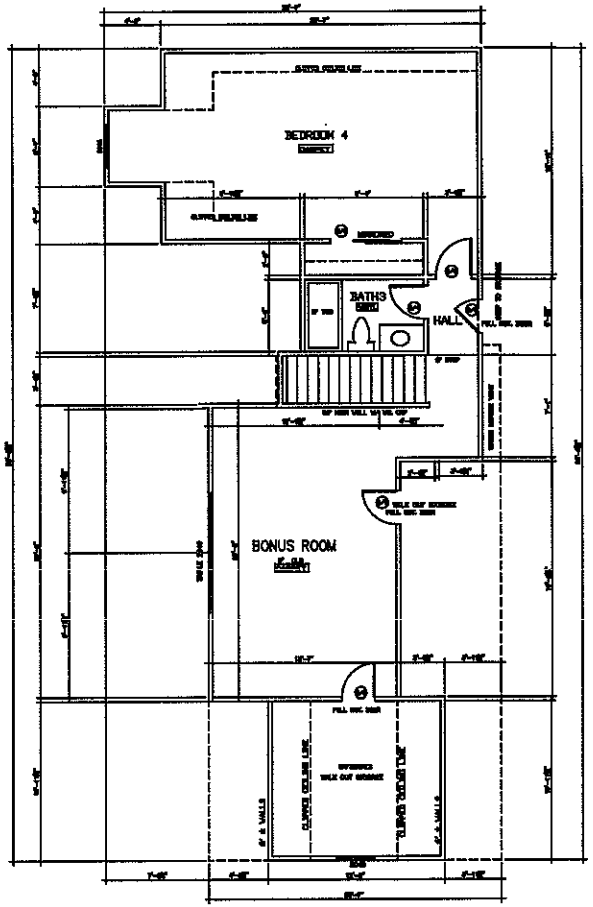

SECOND FLOOR

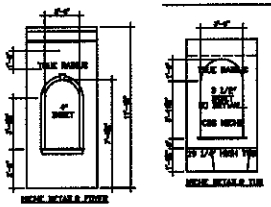

FIRST FLOOR

BRICK VENEER 4 SIDES

AREA:

	FRAME AREA	BRICK V. AREA
1ST. FLOOR HEATED	2444	2614 S.F.
2 ND. FLOOR HEATED	780	780
TOTAL HEATED	3224	3394
GARAGE & STORAGE	655	670
PORCH	53	53
TOTAL AREA	3932	4117

BLOCK DEVELOPMENT CORPORATION
300 MCGILL AVENUE N.W.
CONCORD, NC
(704) 786-4818 FAX (704) 784-3720

LOT EDGEWATER PARK 24

AUGUSTA -B

FLOOR PLANS

DATE: 11-21-05
PLAN: AUGUSTA B
SCALE: 1/4"=1'-0"
DRAWN BY: DS
ESTIMATED BY:
CHECKED BY: