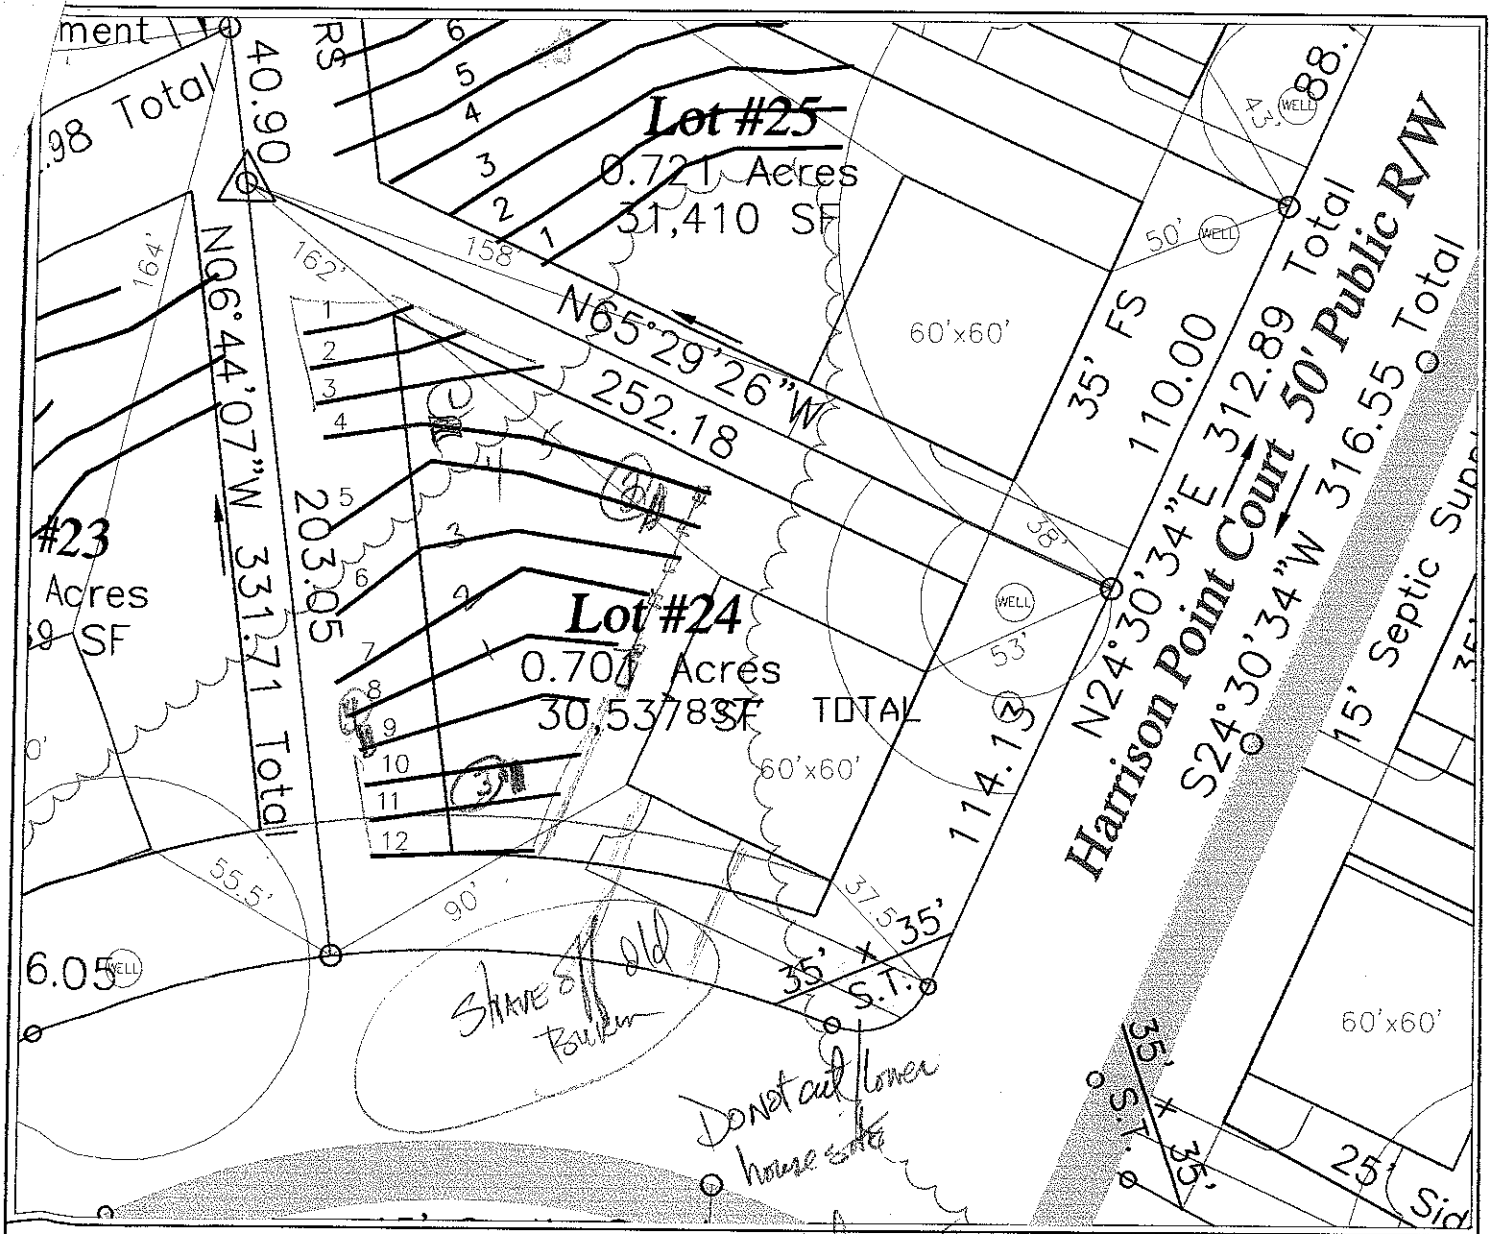


LEGEND

- Areas contain soils with 24 inches or more of useable material and have potential for conventional and modified conventional septic systems.
- UN — Unsuitable areas.
- Septic Drainlines.
- Temporary Bench Mark (TBM).
- Well Location.

GRAPHIC SCALE
1" = 50'

50 0 50 100

FLAG #	COLOR	ROD READ.	LENGTH
1	O	11.6	38'
2	R	10.5	49'
3	P	9.3	61'
4	Y	7.1	110'
5	B	6.9	109'
6	P	6.4	98'
7	O	6.0	89'
8	R	5.2	75'
9	B	4.4	62'
10	Y	4.0	55'
11	P	3.6	49'
12	B	3.1	42'

TOTAL FOOTAGE = 837'

SYSTEM
- LINES
- FOOTAGE
- SYSTEM TYPE

REPAIR
- LINES
- FOOTAGE
- SYSTEM TYPE

SHEET 1 of 1

SHEET TITLE: SITE PLANS & DRAINFIELD LAYOUT

PROJECT NAME: HOLLOCK DEVELOPMENT CORP. – EDGEWATER PARK III/LOT #24 – IREDELL COUNTY, NORTH CAROLINA NOVEMBER 2003

S&EC Soil & Environmental Consultants, PA
226 Lafferty Court, Suite C • Concord, North Carolina 28025 • Phone (704)795-3485 • Fax (704) 795-3486

FILE C:\SEC\JOBS\1251
SCALE 1" = 50'
S.A.R. FIELD WORK S.A.R. W.O. & B.K.
DRAWN BY S.A.R.
PROJECT MGR.
PROJECT NO. 03-1251