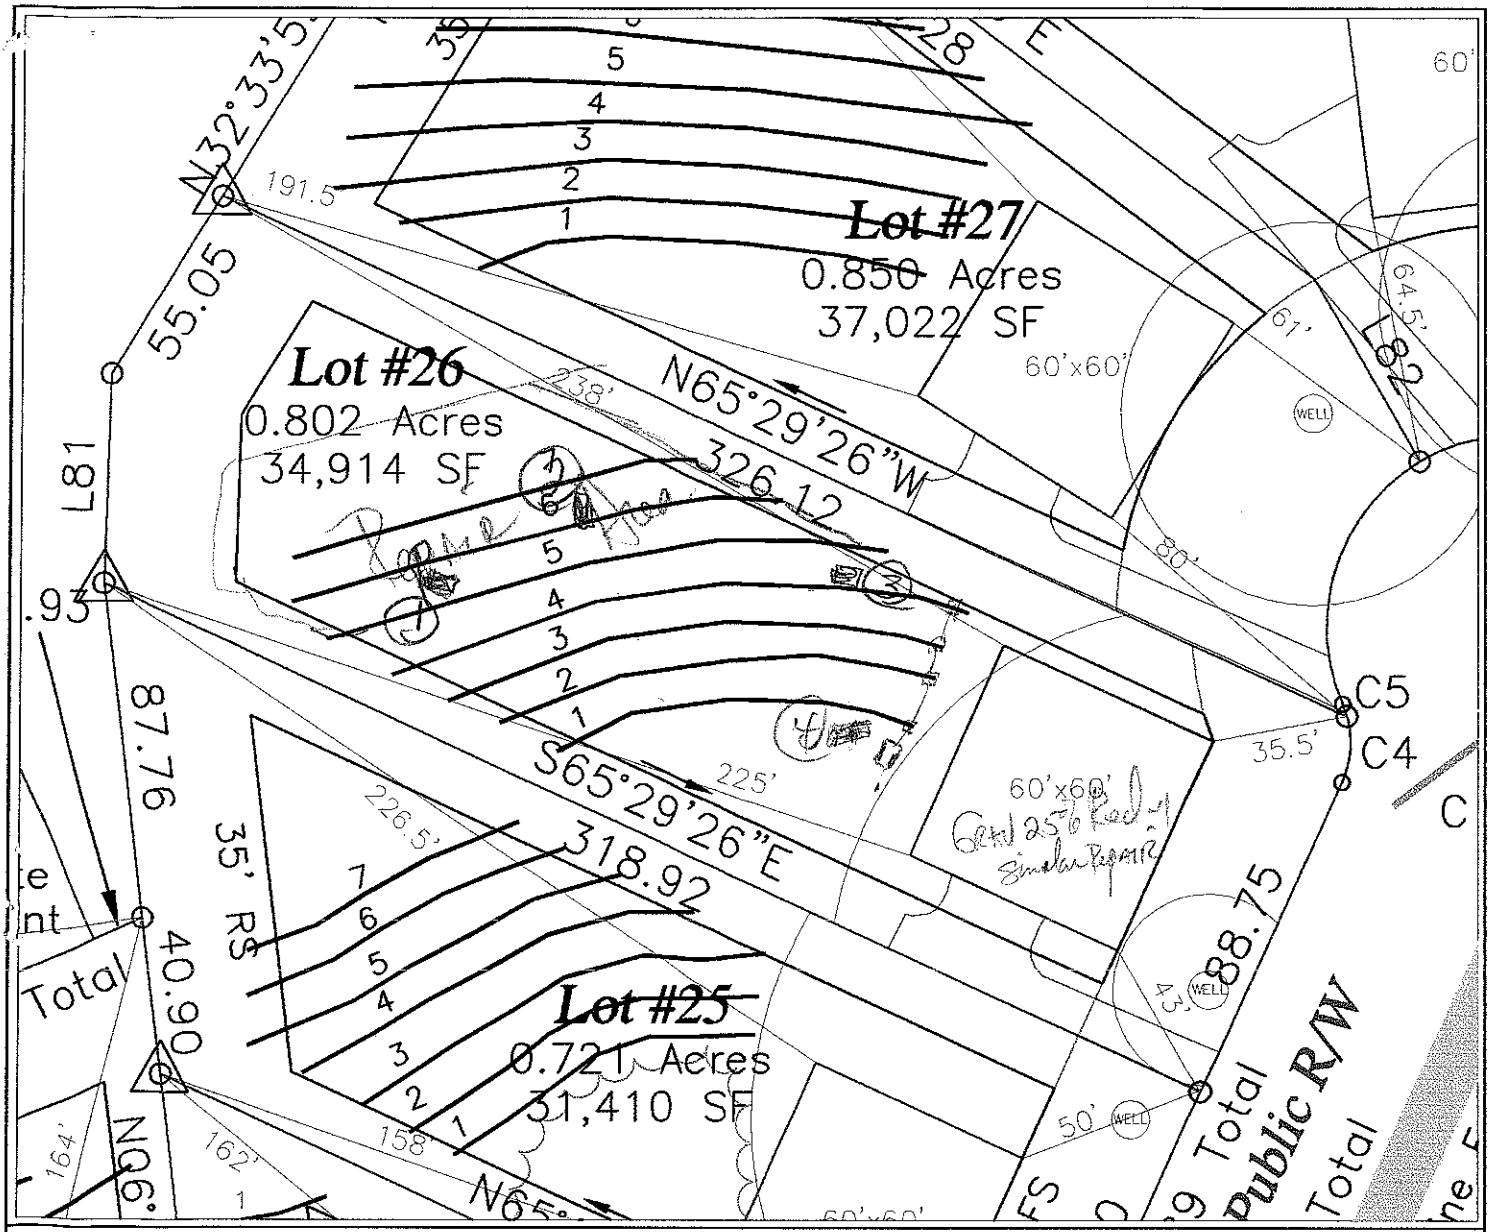


LEGEND

- Areas contain soils with 24 inches or more of useable material and have potential for conventional and modified conventional septic systems.
- UN — Unsuitable areas.
- Septic Drainlines.
- Temporary Bench Mark (TBM)
- Well Location.

USE Lines 4 Grad. 25% Red Similar Repair

GRAPHIC SCALE
1" = 50'

50 0 50 100

FLAG #	COLOR	ROD READ.	LENGTH
TBM		16.5	
1	P	2.2	100
2	R	3.4	115
3	O	4.5	137
4	Y	6.0	150
5	B	7.4	145
6	P	8.3	125
7	R	9.3	117

TOTAL FOOTAGE = 889'

SYSTEM
- LINES
- FOOTAGE
- SYSTEM TYPE

REPAIR
- LINES
- FOOTAGE
- SYSTEM TYPE

SHEET 1 of 1

SHEET TITLE: SITE PLANS & DRAINFIELD LAYOUT

PROJECT NAME: NIBLOCK DEVELOPMENT CORP. – EDGEWATER PARK III/LOT #26 – MEDELL COUNTY, NORTH CAROLINA NOVEMBER 2003

S&EC Soil & Environmental Consultants, PA
336 LaPhilip Court, Suite C ▪ Concord, North Carolina 28027 ▪ Phone (704)720-9485 ▪ Fax (704) 720-9486

FILE C:\SEC\JOBS\1281
SCALE 1" = 50'
FIELD WORK S.A.R. W.O. & B.K.
DRAWN BY S.A.R.
PROJECT MGR. S.A.R.
PROJECT NO. 03E-1281