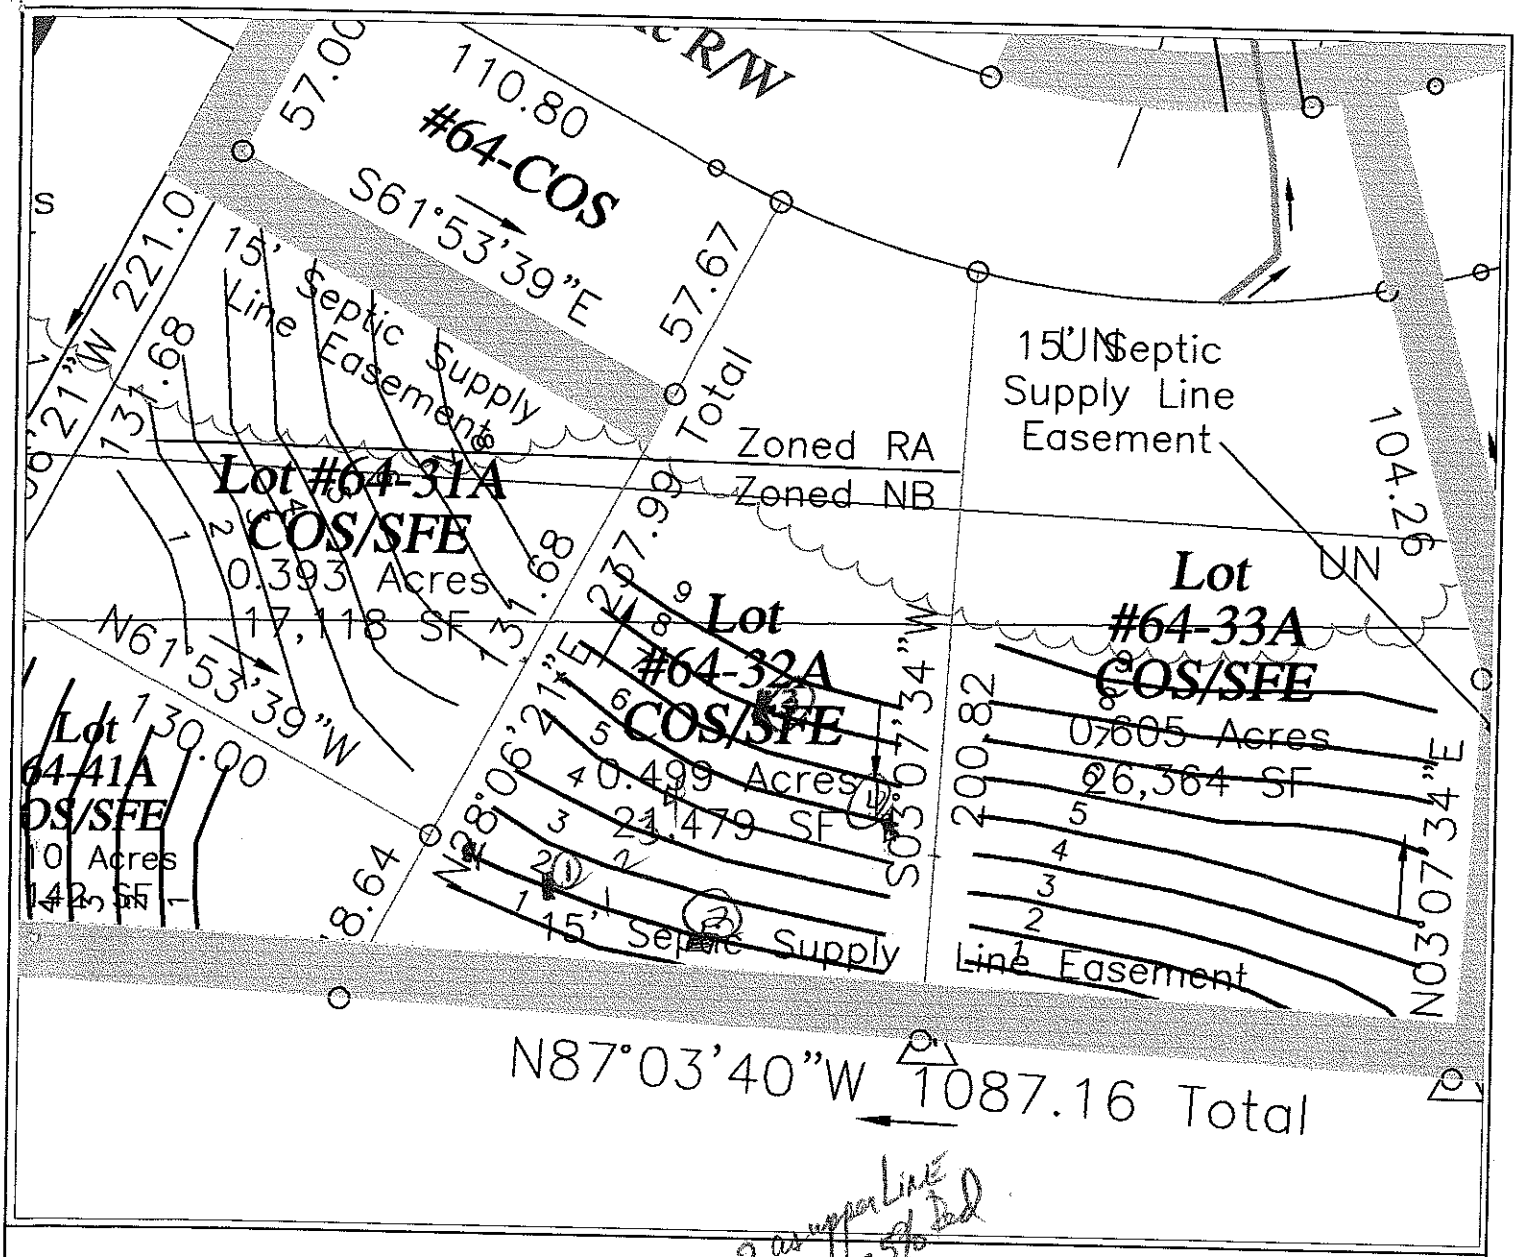


Use #2 as upper Line
4@100' Run 25% Sand Repair

GRAPHIC SCALE
1" = 50'

50 0 50 100

LEGEND

- Areas contain soils with 24 inches or more of useable material and have potential for conventional and modified conventional septic systems.
- UN — Unsuitable areas.
- Septic Drainlines.
- Temporary Bench Mark (TBM)
- Well Location.

FLAG #	COLOR	ROD READ.	LENGTH
TBM		1.7	
1	O	1.6	86'
2	R	2.4	117'
3	Y	3.0	112'
4	P	4.1	108'
5	R	5.1	105'
6	B	6.0	100'
7	P	7.0	95'
8	Y	8.0	90'
9	B	8.6	85'

TOTAL FOOTAGE = 898'

SYSTEM
- LINES
- FOOTAGE
- SYSTEM TYPE

REPAIR
- LINES
- FOOTAGE
- SYSTEM TYPE

SHEET 1 OF 1

SHEET TITLE: SITE PLANS & DRAINFIELD LAYOUT

PROJECT NAME: NEUCK DEVELOPMENT CORP. – EDGEWATER PARK III/LOT#32-A IREDELL COUNTY, NORTH CAROLINA NOVEMBER 2003

S&EC Soil & Environmental Consultants, PA
225 Lafferty Court, Suite C ■ Concord, North Carolina 28027 ■ Phone (704)782-9483 ■ Fax (704) 782-9484

FILE C:\SEC\JOBS\1251 | SCALE 1" = 50' | FIELD WORK S.A.R., W.O. & B.M. | DRAWN BY S.A.R. | PROJECT MGR. S.A.R. | PROJECT NO. 03-1251