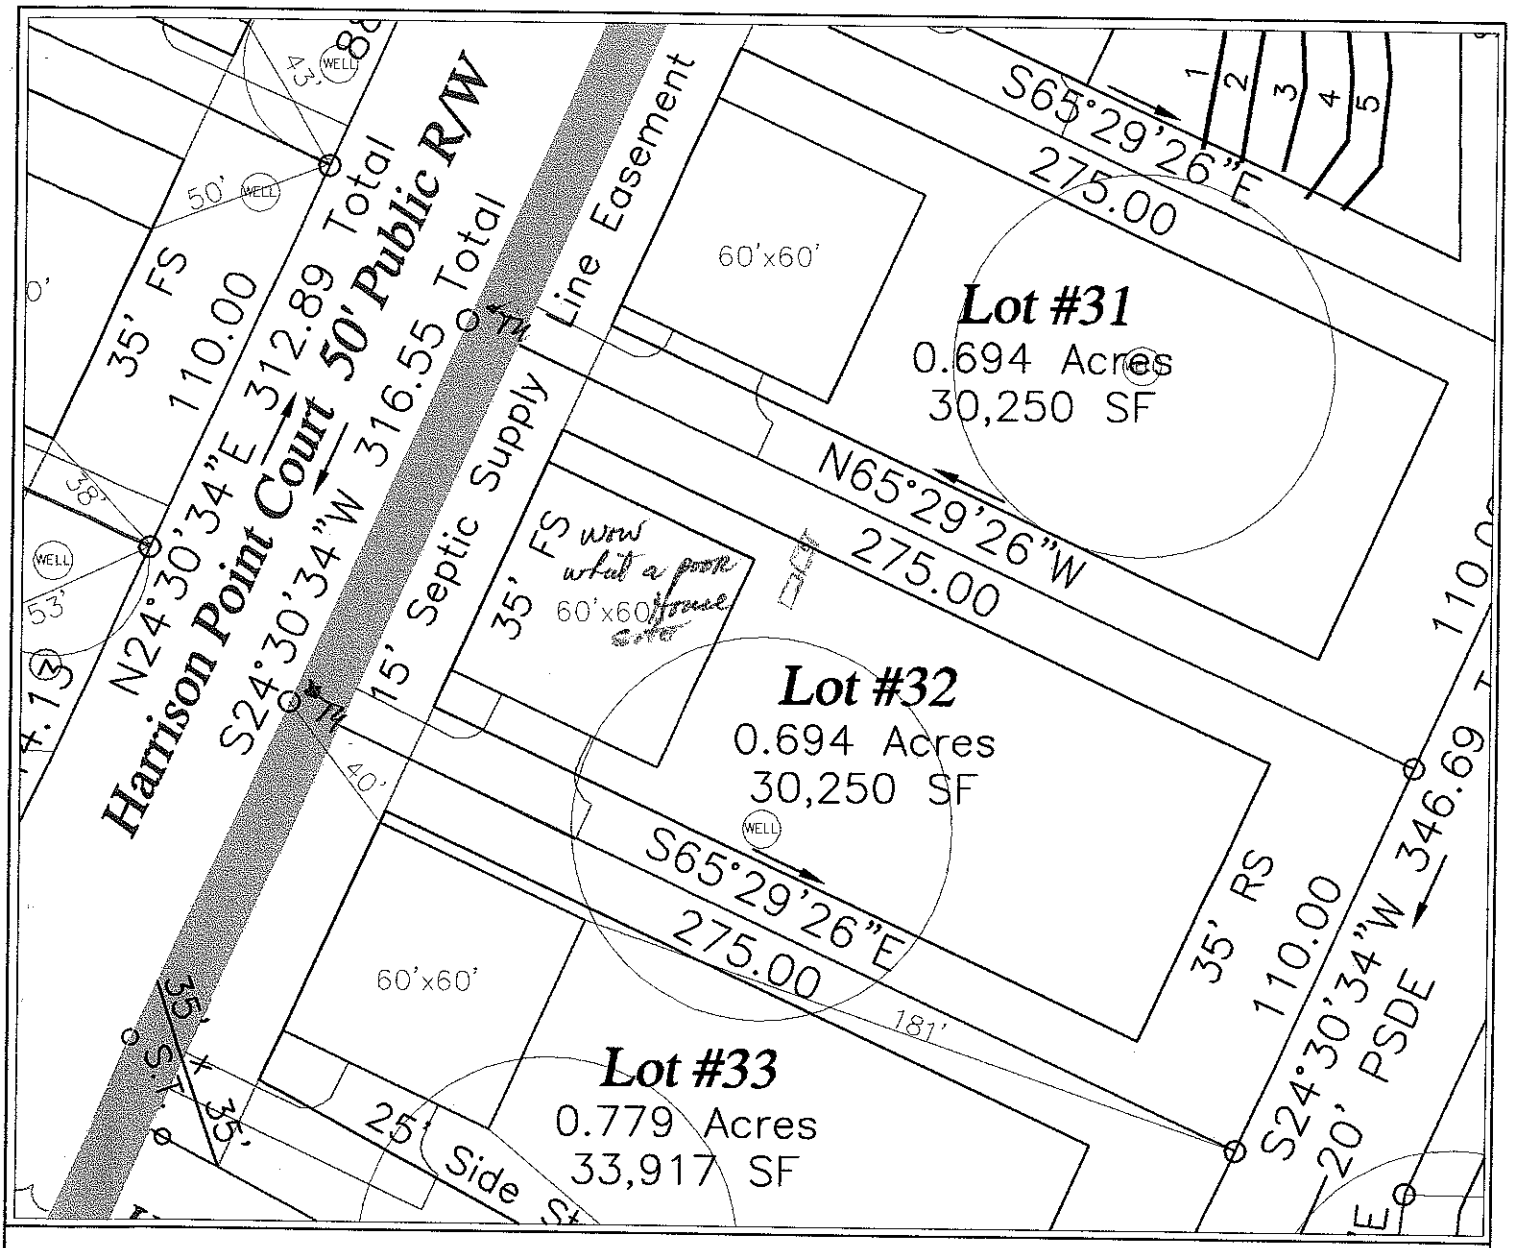


LEGEND

- Areas contain soils with 24 inches or more of useable material and have potential for conventional and modified conventional septic systems.
- UN — Unsuitable areas.
- Septic Drainlines.
- Temporary Bench Mark (TBM)
- Well Location.

GRAPHIC SCALE
1" = 50'

50 0 50 100

FLAG #	COLOR	ROD READ.	LENGTH
SEE LOT# 32A			

TOTAL FOOTAGE =

SYSTEM
- LINES
- FOOTAGE
- SYSTEM TYPE

REPAIR
- LINES
- FOOTAGE
- SYSTEM TYPE

SHEET 1 of 1

SHEET TITLE: SITE PLANS & DRAINFIELD LAYOUT

PROJECT NAME: HANLOCK DEVELOPMENT CORP. – EDGEWATER PARK III/LOT#32 – IREDELL COUNTY, NORTH CAROLINA NOVEMBER 2003

S&EC Soil & Environmental Consultants, PA
236 LaPhillip Court, Suite C ▪ Concord, North Carolina 28027 ▪ Phone (704)782-9485 ▪ Fax (704) 782-9486

PROJECT NO. 05-1251
PROJECT MGR. S.A.R.
DRAWN BY S.A.R.
FIELD WORK S.A.R. W.O. & B.K.
SCALE 1" = 50'
FILE C:\SEC\JOBS\1251