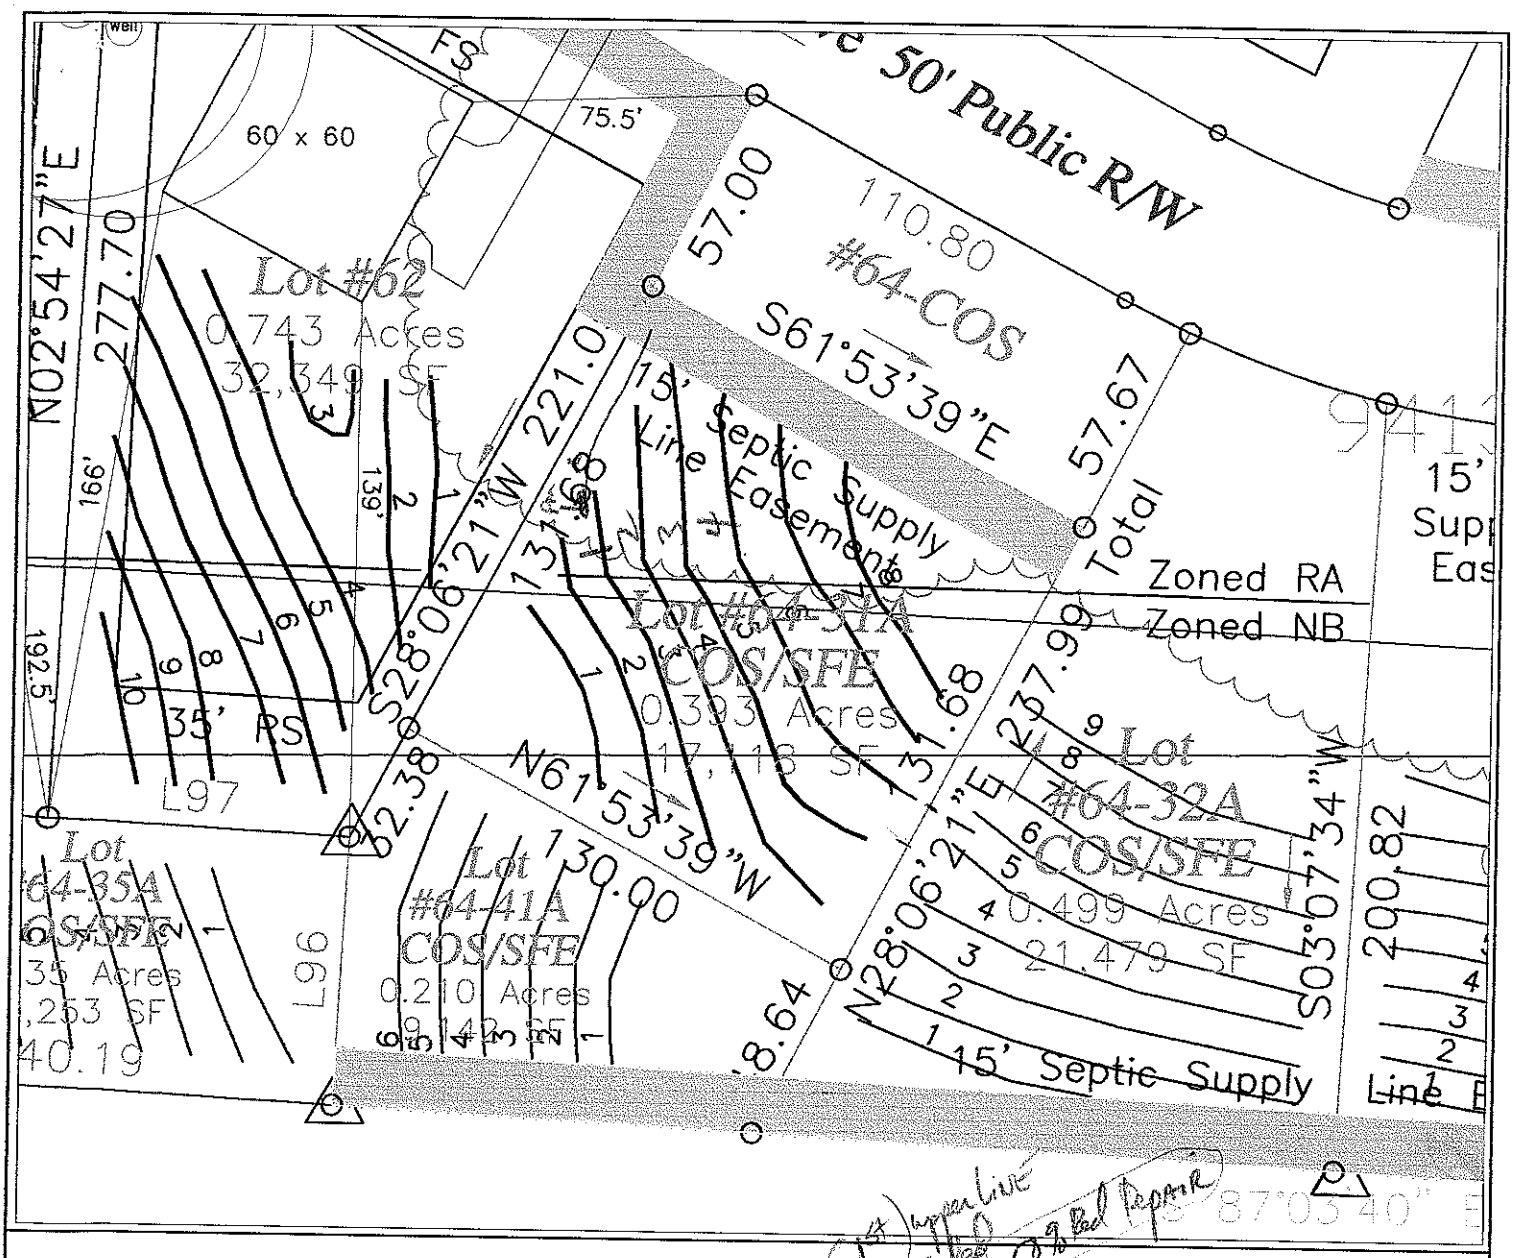


LEGEND

- Areas contain soils with 24 inches or more of useable material and have potential for conventional and modified conventional septic systems.
- UN — Unsuitable areas.
- Septic Drainlines.
- Temporary Bench Mark (TBM)
- Well Location.

Use #3 as (1st) Upper Line 4@100' for 25% Red 50% Red Repair W/LP 25%

GRAPHIC SCALE
1" = 50'

50 0 50 100

FLAG #	COLOR	ROD READ.	LENGTH
TBM		1.5	
1	R	2.3	50'
2	O	3.2	80'
3	Y	4.2	100'
4	B	5.2	150'
5	P	6.1	150'
6	R	6.8	120'
7	O	7.7	100'
8	Y	9.0	70'

420' Repair

TOTAL FOOTAGE =	820'
SYSTEM	
– LINES	
– FOOTAGE	
– SYSTEM TYPE	
REPAIR	
– LINES	
– FOOTAGE	
– SYSTEM TYPE	

SHEET 1 OF 1

SHEET TITLE: SITE PLANS & DRAINFIELD LAYOUT

PROJECT NAME: NIBLOCK DEVELOPMENT CORP. – EDGEWATER PARK II/LOT #31-A IREDELL COUNTY, NORTH CAROLINA NOVEMBER 2003

S&EC Soil & Environmental Consultants, PA
236 Loffridge Court, Suite C ▪ Concord, North Carolina 28039 ▪ Phone (704) 720-9485 ▪ Fax (704) 720-9486

FILE C:\SEC\JOBS\1251 | SCALE 1" = 50' | FIELD WORK S.A.R. W.O. # B.K. | DRAWN BY S.A.R. | PROJECT MGR. S.A.R. | PROJECT NO. 03-1251