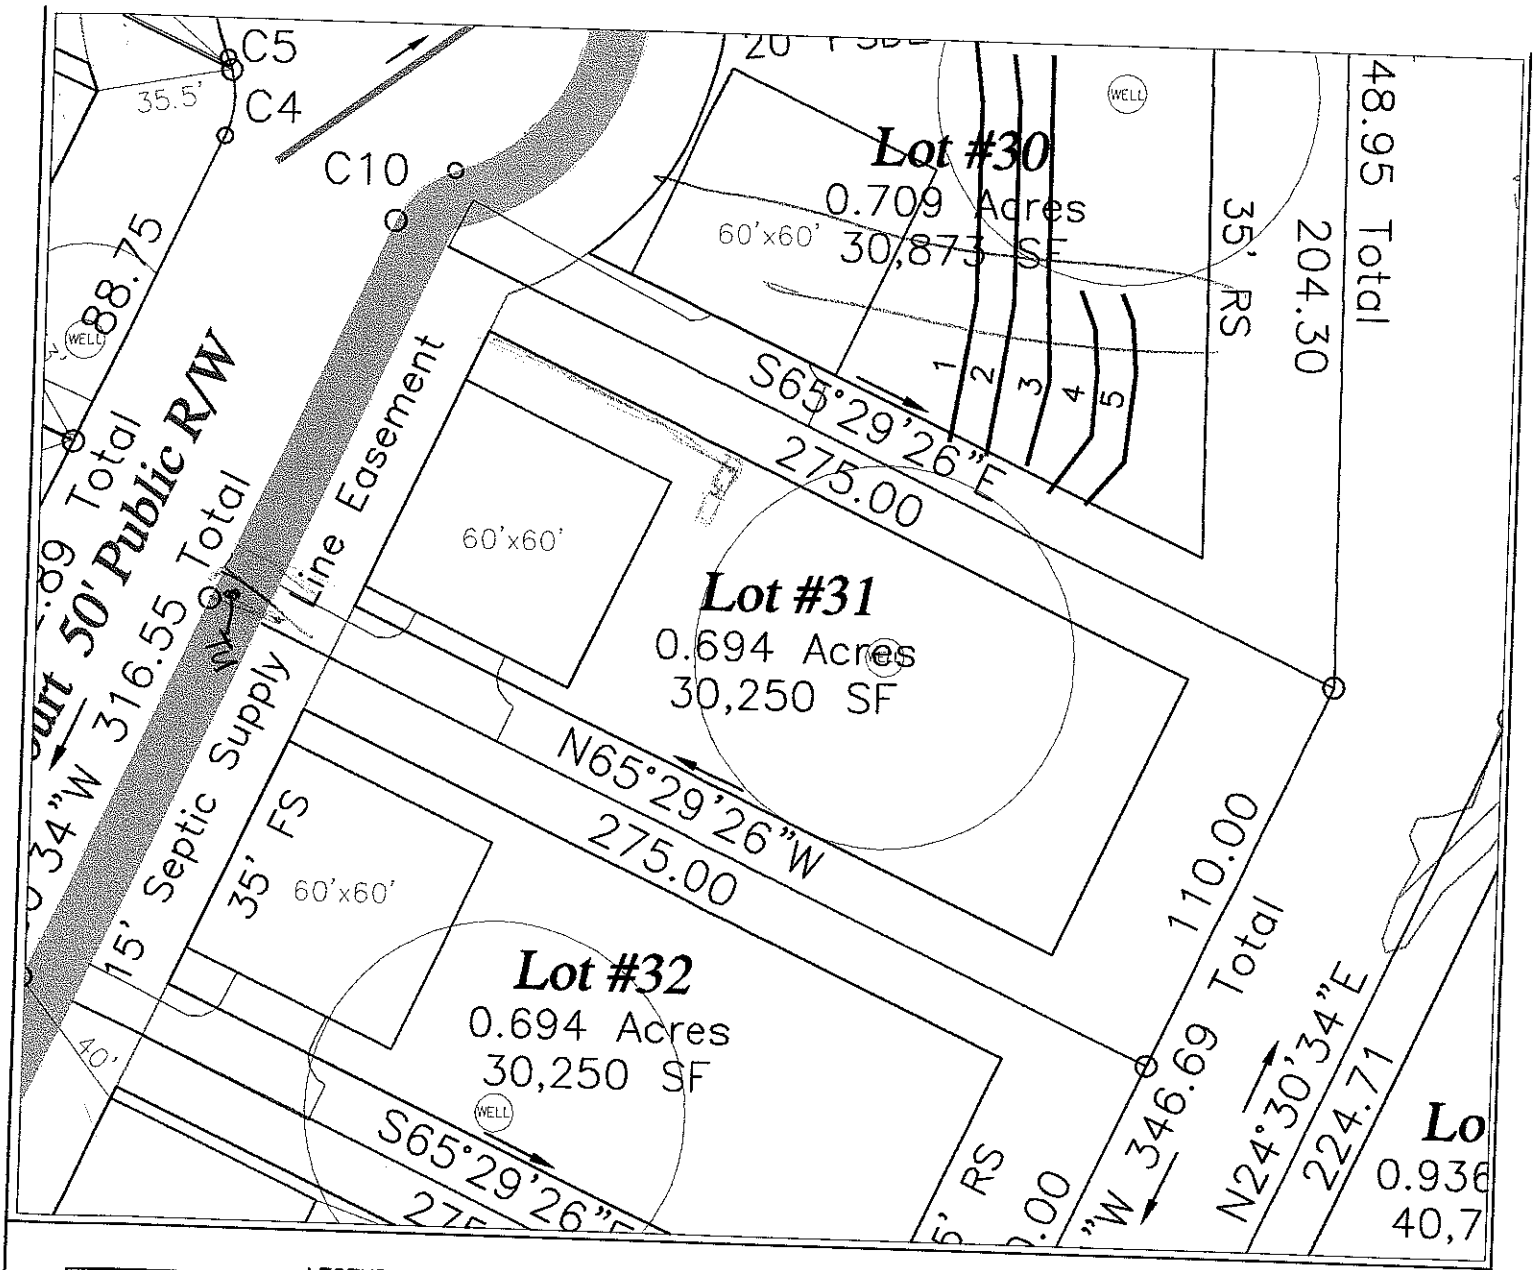


LEGEND

- Areas contain soils with 24 inches or more of useable material and have potential for conventional and modified conventional septic systems.
- UN — Unsuitable areas.
- Septic Drainlines.
- Temporary Bench Mark (TBM)
- Well Location.

GRAPHIC SCALE
1" = 50'

50 0 50 100

FLAG #	COLOR	ROD READ.	LENGTH
SEE LOT# 31A			

TOTAL FOOTAGE =

SYSTEM
- LINES
- FOOTAGE
- SYSTEM TYPE

REPAIR
- LINES
- FOOTAGE
- SYSTEM TYPE

SHEET 1 of 1

SHEET TITLE: SITE PLANS & DRAINFIELD LAYOUT

PROJECT NAME: HIBLOCK DEVELOPMENT CORP. – EDGEWATER PARK III/LOT#31 – IREDELL COUNTY, NORTH CAROLINA NOVEMBER 2003

S&EC Soil & Environmental Consultants, PA
836 LaPhillip Court, Suite C ▪ Concord, North Carolina 28027 ▪ Phone (704)786-9485 ▪ Fax (704) 723-9466

FILE C:\SEC\JOBS\1231 | 1" = 50' | S.A.R. | S.A.R. | PROJECT MGR. | DRAWN BY | FIELD WORK: S.A.R. W.O. & B.K. | SCALE | PROJECT NO. 03-1231