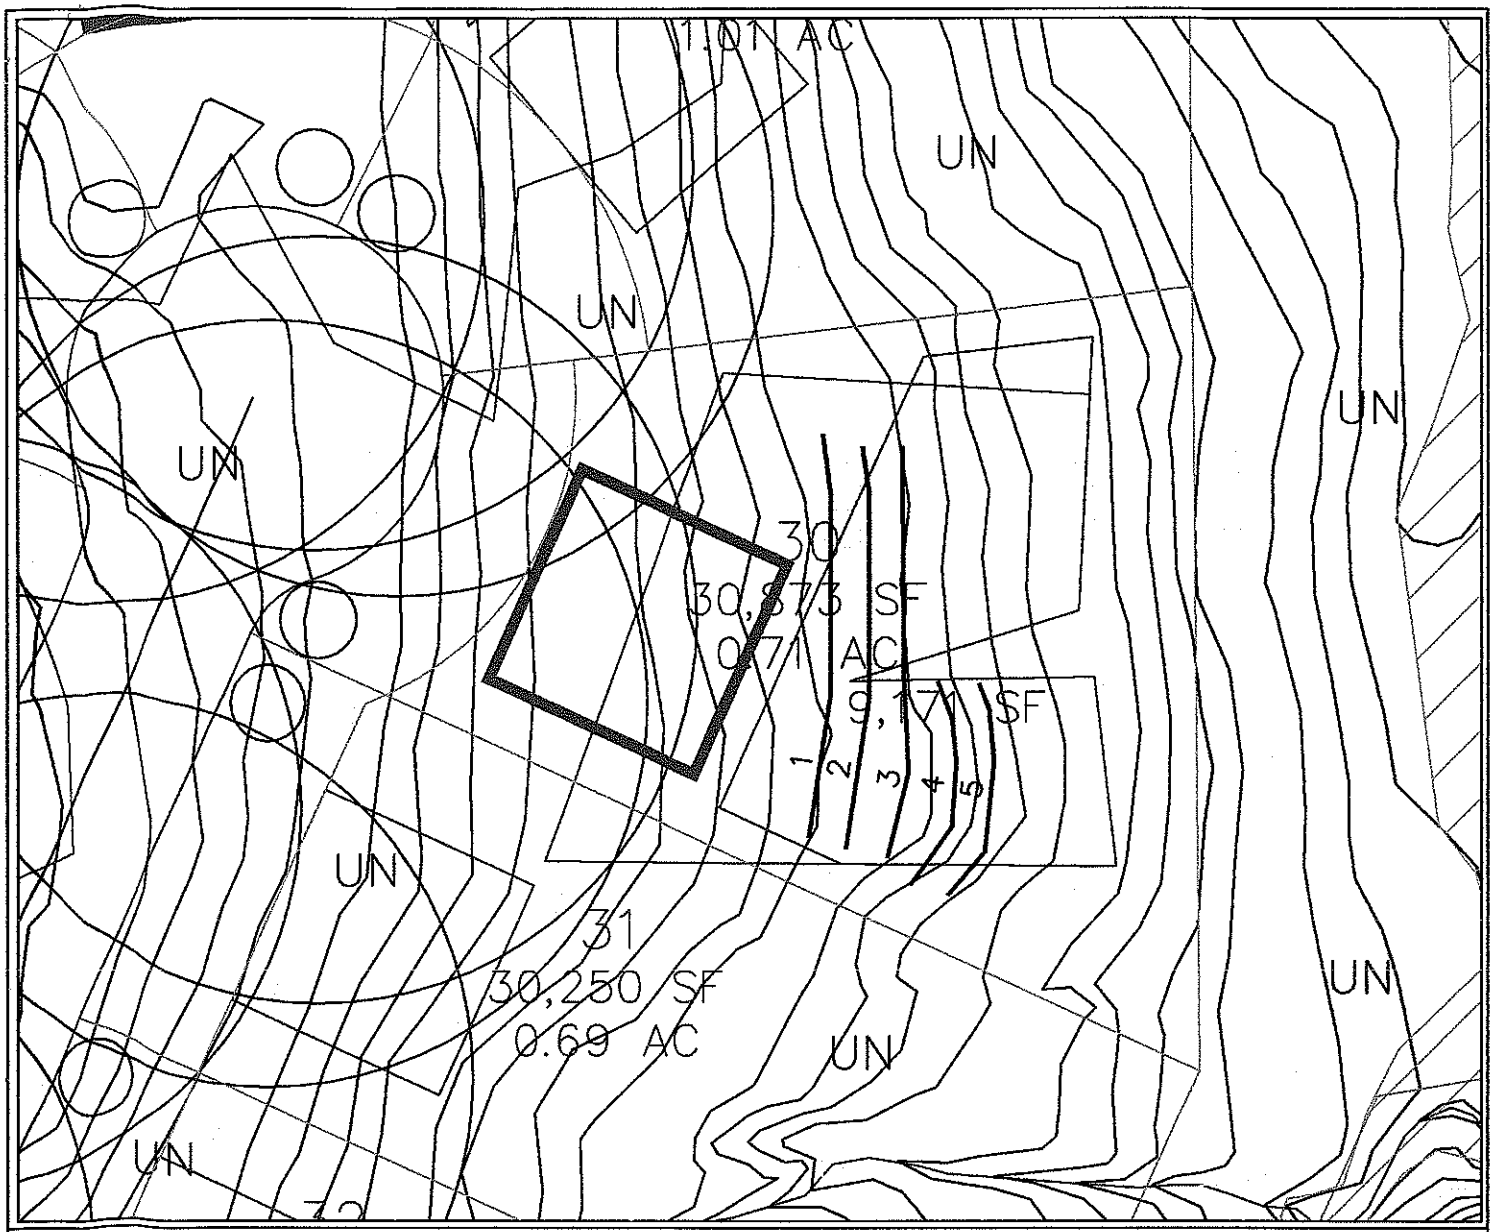


LEGEND

- Areas contain soils with 24 inches or more of useable material and have potential for conventional and modified conventional septic systems.
- UN — Unsuitable areas.
- Septic Drainlines.
- Temporary Bench Mark (TBM)
- Well Location.

GRAPHIC SCALE
1" = 50'

50 0 50 100

FLAG #	COLOR	ROD READ.	LENGTH
TBM		7.1	
1	R	1.6	100
2	O	2.9	100
3	Y	4.6	100
4	B	6.1	60
5	P	8.0	60

TOTAL FOOTAGE = 420

SYSTEM
- LINES _____
- FOOTAGE _____
- SYSTEM TYPE _____

REPAIR
- LINES _____
- FOOTAGE _____
- SYSTEM TYPE _____


SHEET 1 OF 1

SHEET TITLE:
SITE PLANS & DRAINFIELD LAYOUT

PROJECT NAME:
NIBLOCK DEVELOPMENT CORP.
– EDGEWATER PARK III/LOT#30 –
IREDELL COUNTY, NORTH CAROLINA
NOVEMBER 2005

S&EC Soil & Environmental Consultants, PA
226 Lafayette Court, Suite C ▪ Concord, North Carolina 28027 ▪ Phone (704)782-9485 ▪ Fax (704) 782-9486

FILE G:\SEC\JOBS\1281
1" = 50'
S.A.R. W.O. & B.K.
FIELD WORK
S.A.R.
DRAWN BY
S.A.R.
PROJECT MGR.
05-1281
PROJECT NO.

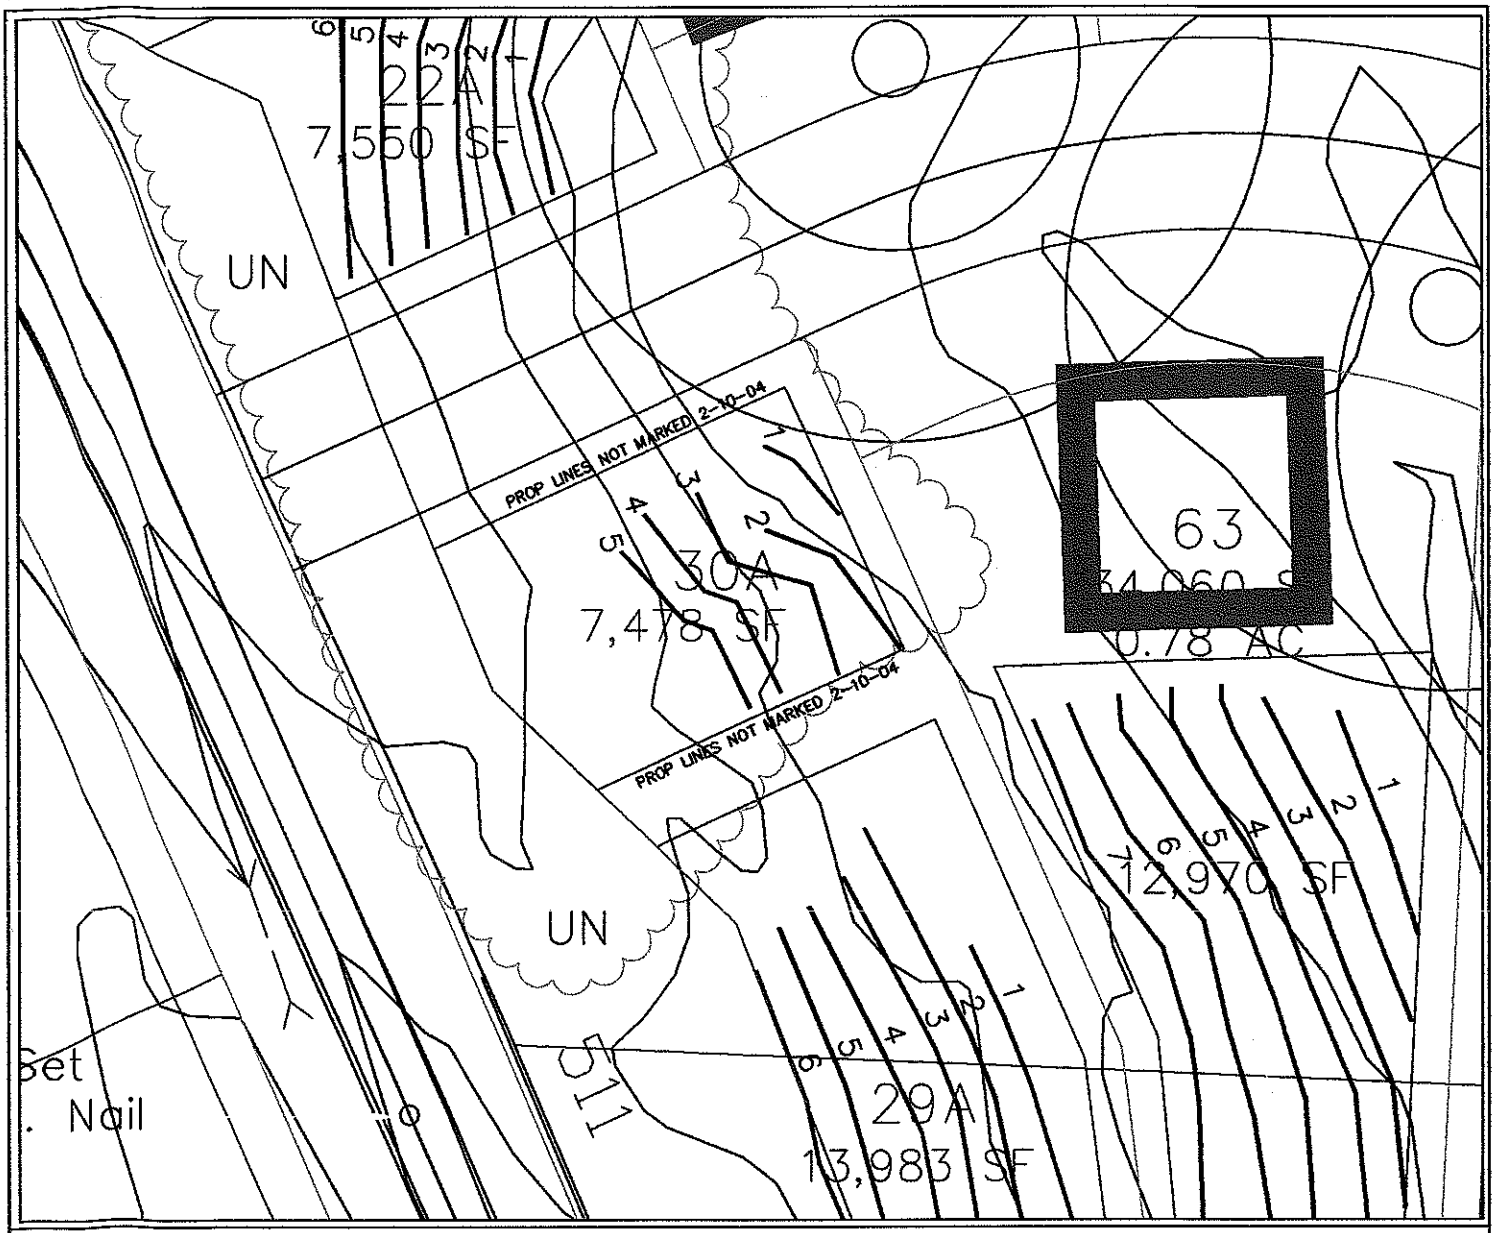

LEGEND

- Areas contain soils with 24 inches or more of useable material and have potential for conventional and modified conventional septic systems.
- UN — Unsuitable areas.
- Septic Drainlines.
- Temporary Bench Mark (TBM)
- Well Location.

GRAPHIC SCALE

1" = 50'

50 0 50 100

FLAG #	COLOR	ROD READ.	LENGTH
1	R	1.2	26'
2	Y	2.7	48'
3	P	3.6	67'
4	O	4.1	62'
5	B	5.3	54'

TOTAL FOOTAGE = 257'

SYSTEM
- LINES
- FOOTAGE
- SYSTEM TYPE

REPAIR
- LINES
- FOOTAGE
- SYSTEM TYPE

SHEET 1 OF 1

SHEET TITLE: SITE PLANS & DRAINFIELD LAYOUT

PROJECT NAME: NIBLOCK DEVELOPMENT CORP. – EDGEWATER PARK III/LOT#30-A IREDELL COUNTY, NORTH CAROLINA NOVEMBER 2003

S&EC Soil & Environmental Consultants, PA
826 Lafferty Court, Suite C ▪ Concord, North Carolina 28027 ▪ Phone (704)720-9405 ▪ Fax (704) 720-9406

FILE C:\SEC\JOBS\1281
SCALE 1" = 50'
S.A.R. W.O. & B.K.
FIELD WORK S.A.R.
DRAWN BY S.A.R.
PROJECT MGR.
PROJECT NO. 03-1281