

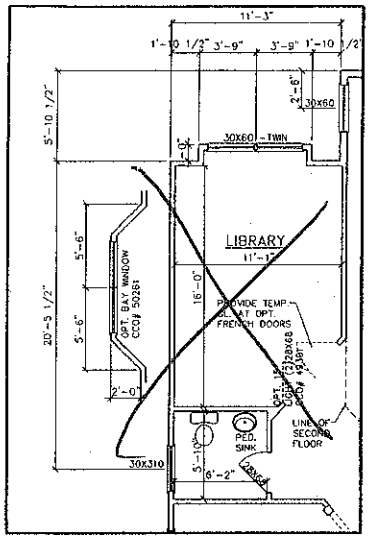



OPT. EXTENDED STUDY
CCO# 45131

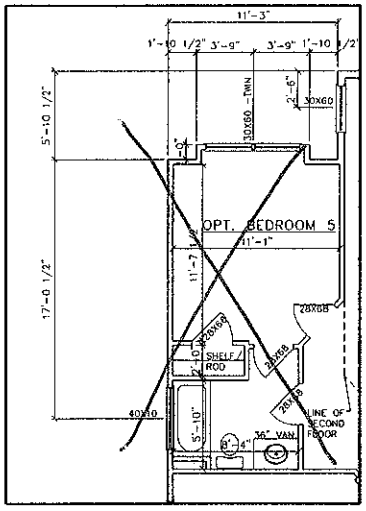


OPT. BEDROOM W/FULL BATH
CCO# 45373

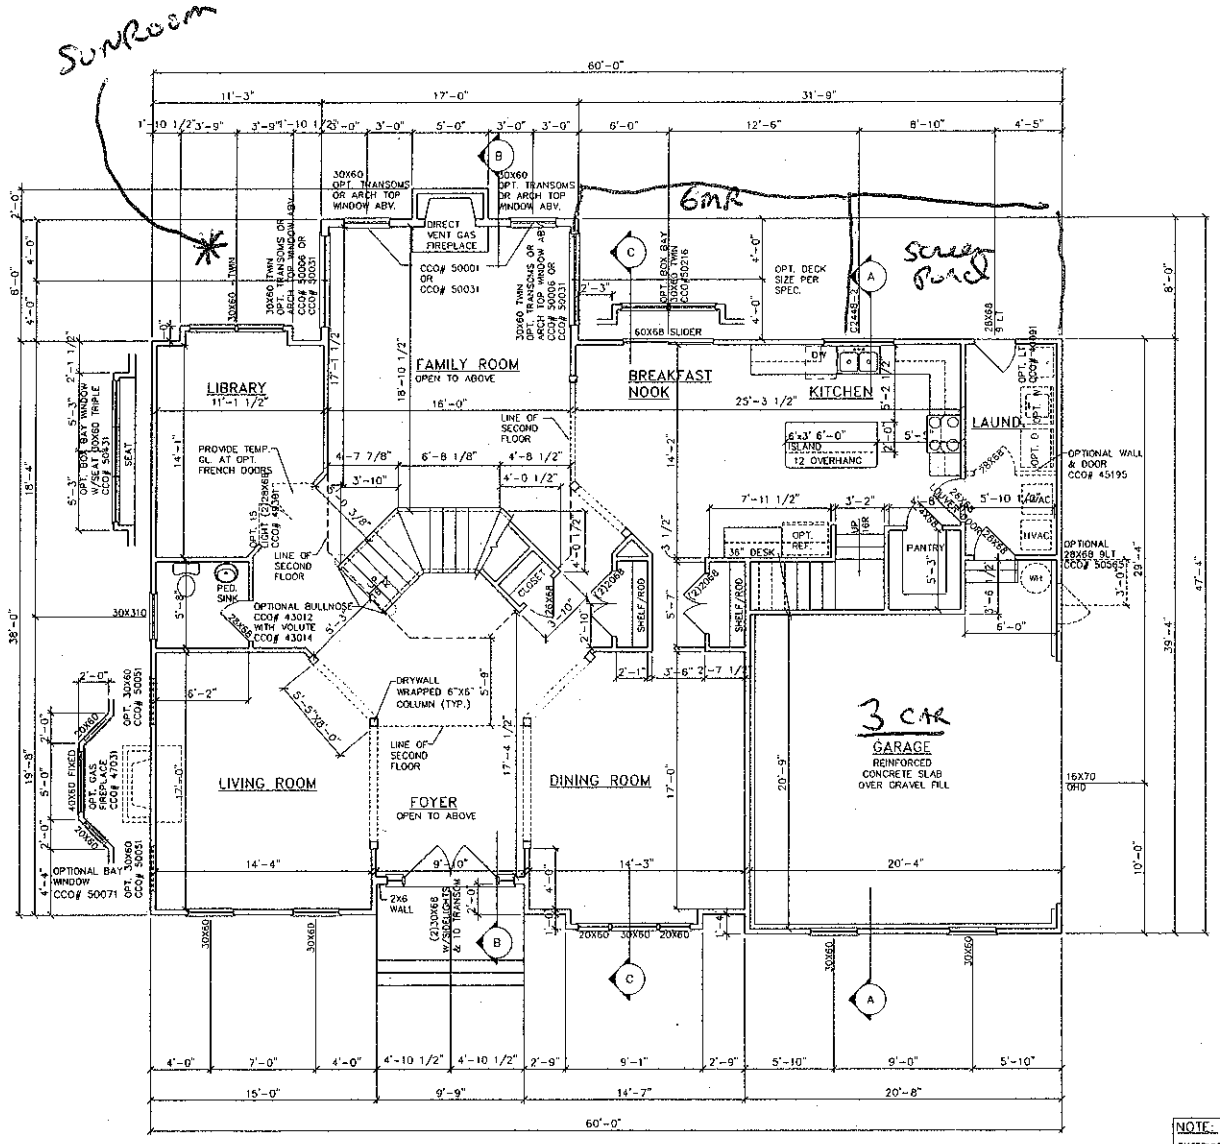


FIRST FLOOR PLAN
TRADITIONAL

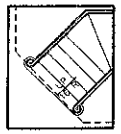

OPT. BULLNOSE W/VOLUTE
CCO# 43012
CCO# 43014

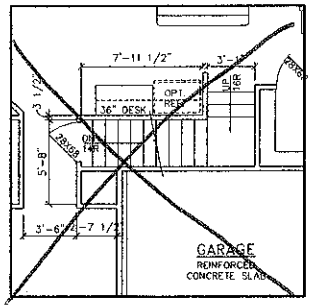

OPT. BASEMENT STEPS
CCO# 56007

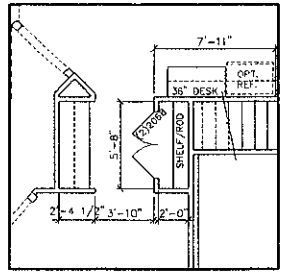

OPT. BUTLERS PANTRY
CCO# 20410


NOTE:
EXTERIOR WALLS SHOWN AT 4" WIDTH.
INTERIOR WALLS SHOWN AT 3 1/2" WIDTH.
(2) 2X4 INTERIOR DOOR HEADERS W/(1) 2X4 STUD EE TYP. U.N.O.
(3) 2X10 EXTERIOR HEADERS W/(1)2X4 STUD EE TYP. U.N.O.

STANDARD

ORLEANS
Building Trust Since 1946


BRADFORD GRAND II

DATE: 04/20/04
SCALE: 1/8"=1' FT
DRAWN BY: JCM

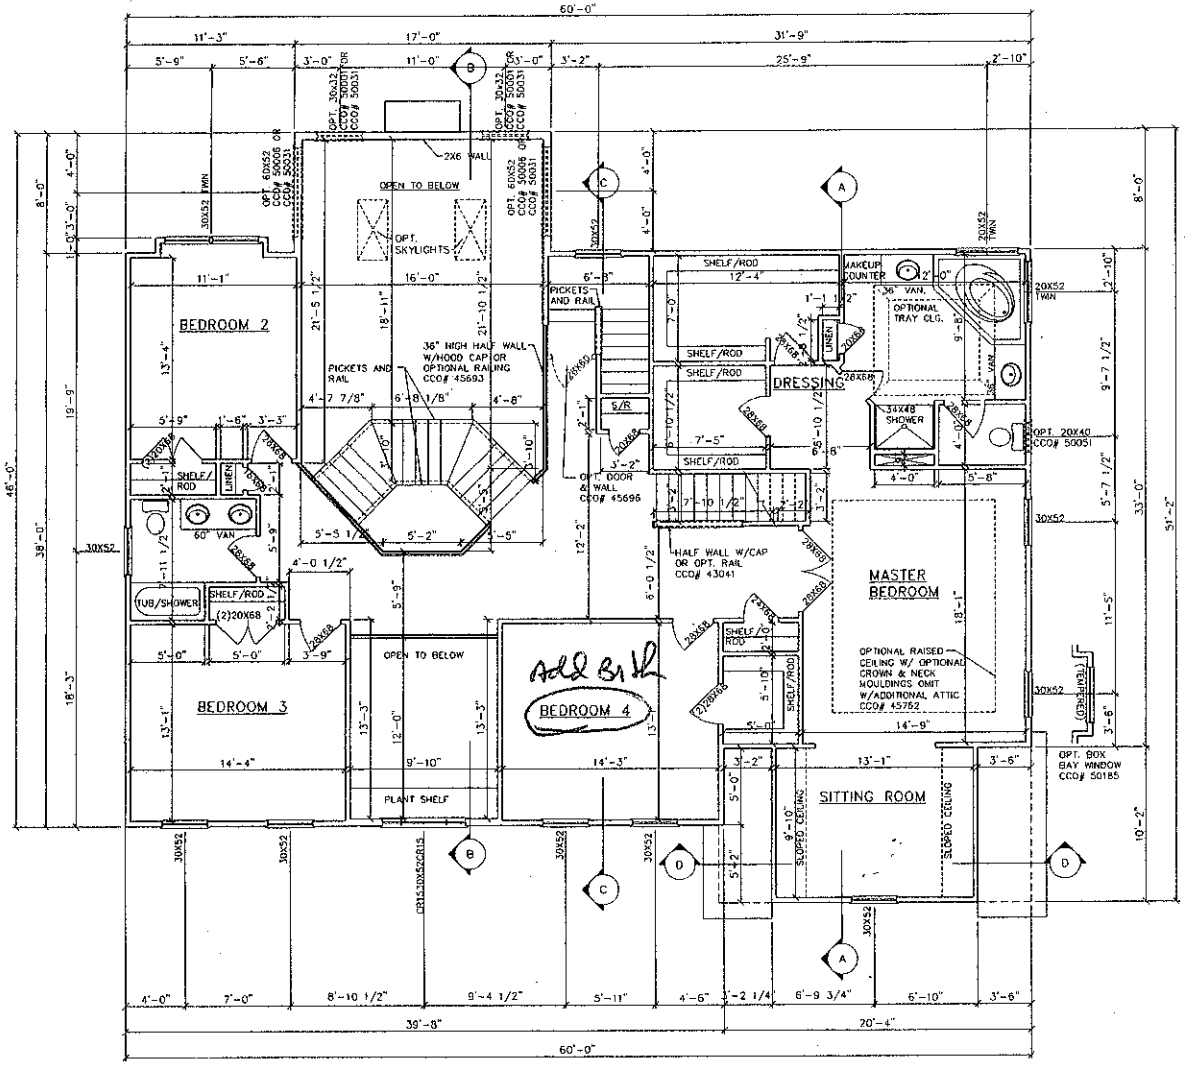

SECOND FLOOR PLAN W/OPT. WALK UP ATTIC

TRADITIONAL
OPT. REQUIRES AN EXTENDED GARAGE
WALK-UP ATTIC
CCO# 45651

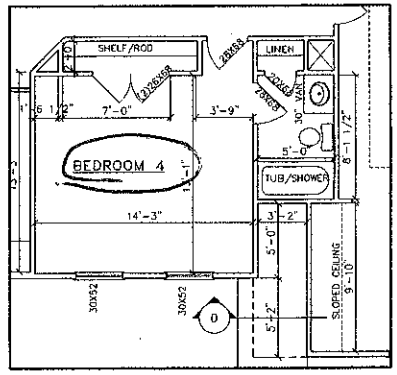

SECOND FLOOR PLAN W/OPT. BATH W/ OPT. WALK-UP ATTIC

TRADITIONAL

STANDARD


ORLEANS Building Trust Since 1978

BRADFORD GRAND II

DATE: 04/20/04
SCALE: 1/8"=1 FT
DRAWN BY: JCM

PAGE 12


NOTE NO DOOR AT TOP OF STAIRS IN BETWEEN STYLES

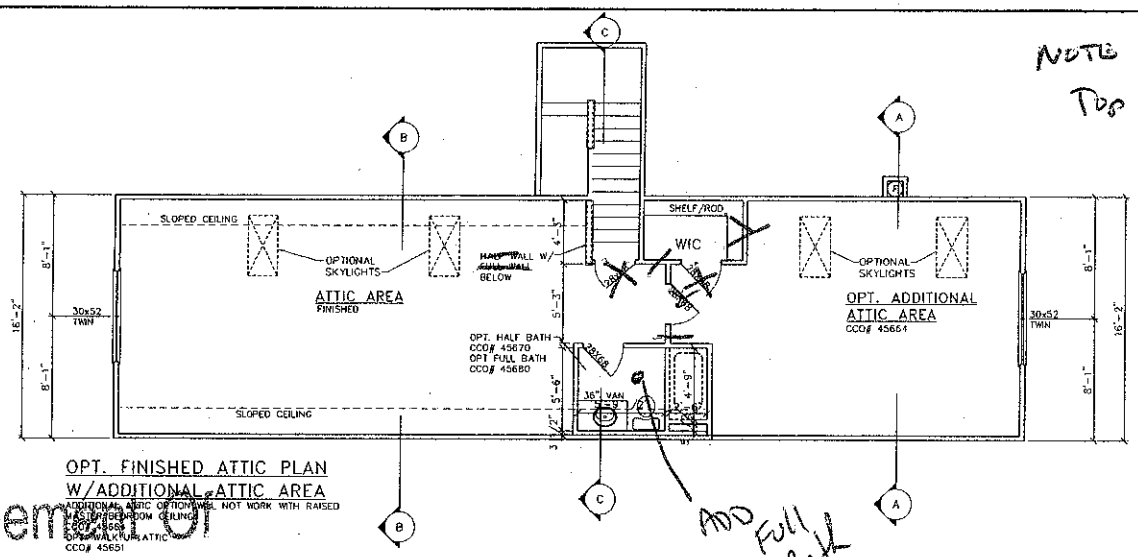

OPT. FINISHED ATTIC PLAN
W/ADDITIONAL ATTIC AREA
ADDITIONAL ATTIC OPTION WILL NOT WORK WITH RAISED MASTER BEDROOM CEILING
CCO# 45654
OPT. WALK UP ATTIC
CCO# 45651

ADD FULL BATH

Acknowledgement of
Plans Submittal ONLY!
Date 9/1/06
Date 9/1/06

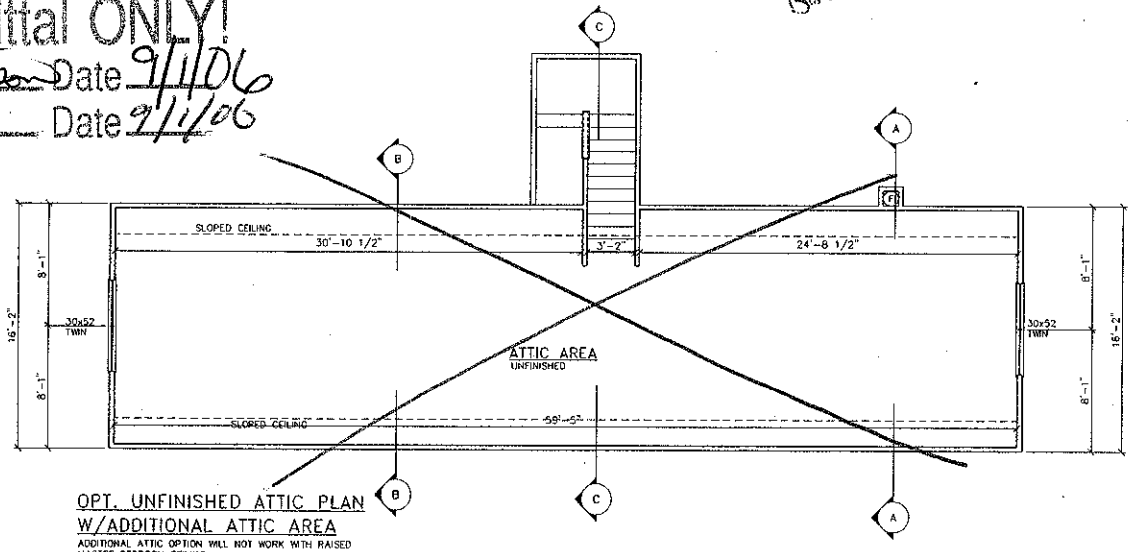

OPT. UNFINISHED ATTIC PLAN
W/ADDITIONAL ATTIC AREA
ADDITIONAL ATTIC OPTION WILL NOT WORK WITH RAISED MASTER BEDROOM CEILING
CCO# 45654
OPT. WALK UP ATTIC
CCO# 45651

STANDARD

ORLEANS Building Trust Since 1910

BRADFORD GRAND II

DATE: 04/20/04
SCALE: 1/8"=1 FT
DRAWN BY: JCM

PAGE 14