
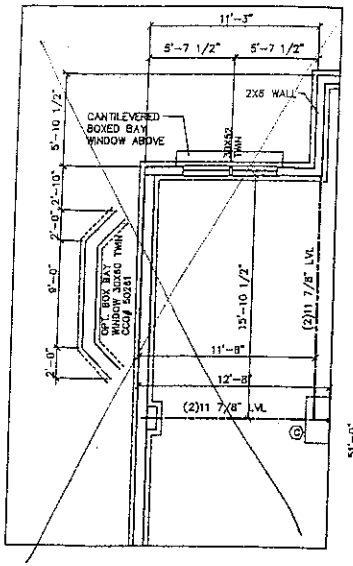


OPT. EXTENDED STUDY OR OPT. BEDROOM WITH FULL BATH
CCO# 45131
CCO# 45373

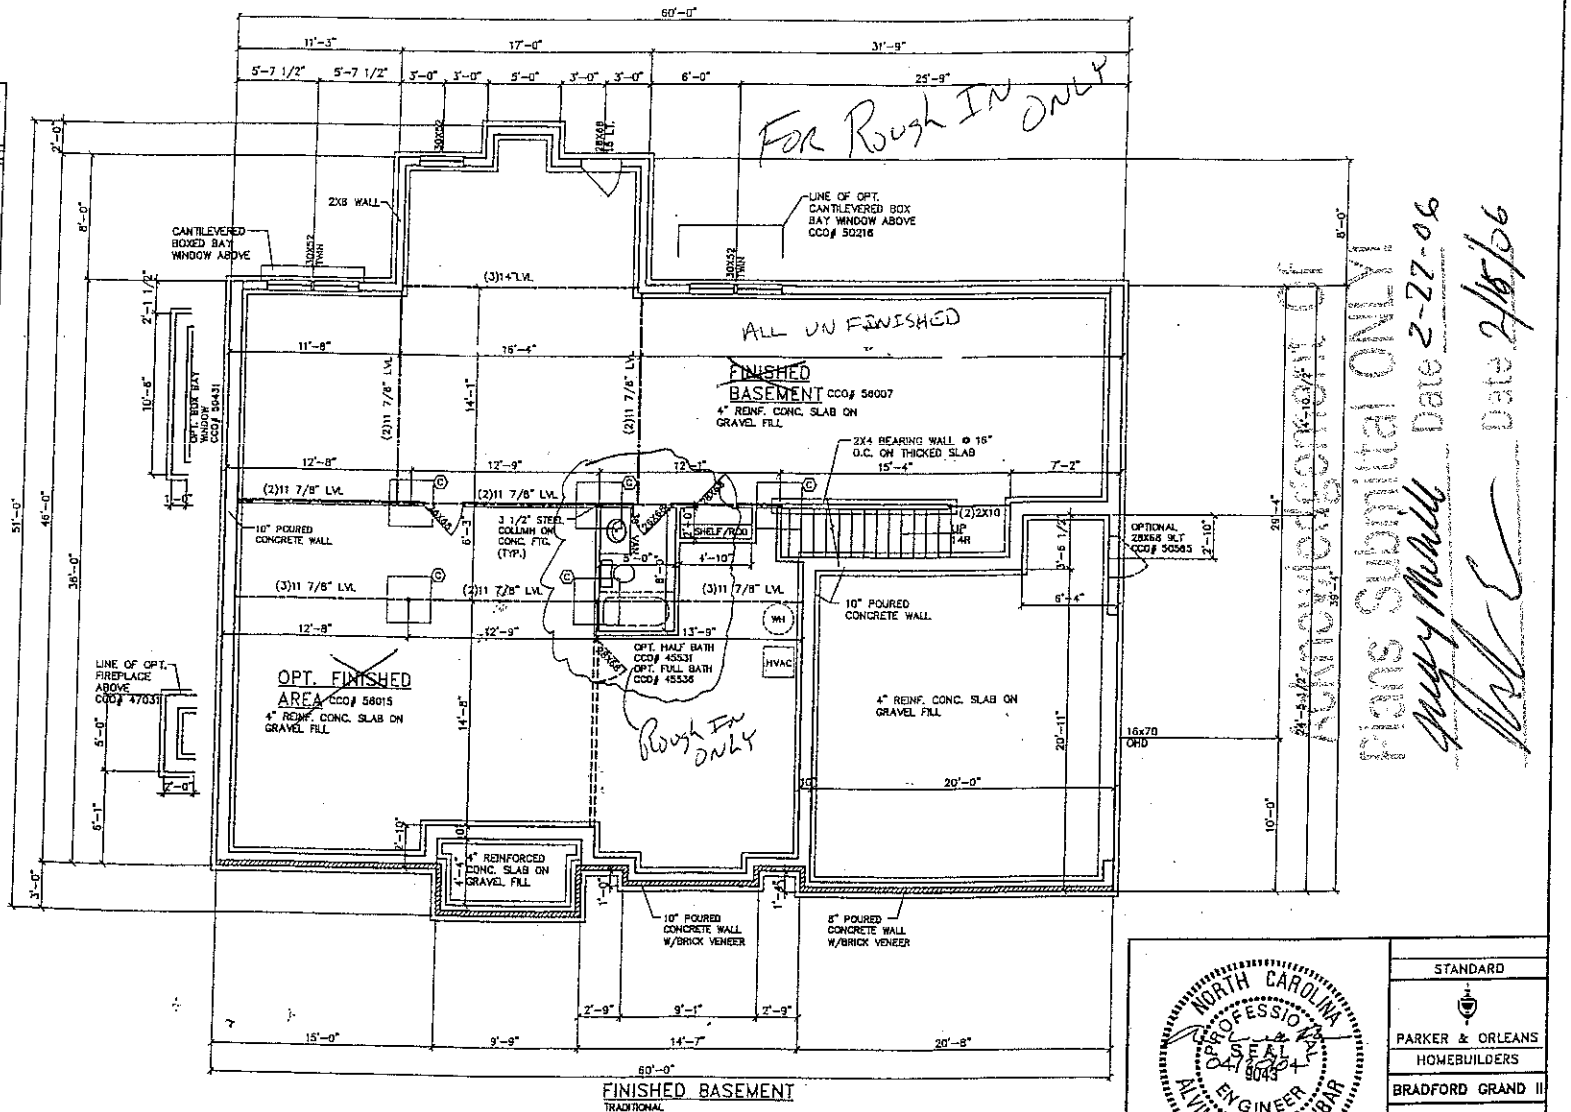

FINISHED BASEMENT
TRADITIONAL
CCO# 56007

	FOOTING SIZE	REINFORCEMENT
(A)	24"X24"X12"	NO REINFORCEMENT REQUIRED
(B)	30"X30"X12"	NO REINFORCEMENT REQUIRED
(C)	36"X36"X12"	(3)#4X2'-6" E.W. BOTTOM
(D)	42"X42"X12"	(4)#4X4'-0" E.W. BOTTOM
(E)	48"X48"X12"	(4)#5X3'-6" E.W. BOTTOM
(F)	54"X54"X12"	(4)#5X4'-0" E.W. BOTTOM
(G)	60"X60"X12"	(5)#5X4'-6" E.W. BOTTOM

Basement Footings OK'd
Mugsy Mullis Date 2-27-06
Date 2/16/06

NORTH CAROLINA PROFESSIONAL SEAL 047824 9043 ENGINEER ALVIN WEBB DUNBAR

PROFESSIONAL ENGINEER'S SEAL APPLIES TO BEAMS, POSTS, BALLOON FRAMED WALLS AND PIER FOOTINGS ONLY


STANDARD


PARKER & ORLEANS HOMEBUILDERS

BRADFORD GRAND II

DATE: 04/20/04
SCALE: 1/8"=1 FT
DRAWN BY: JCW


PAGE 3

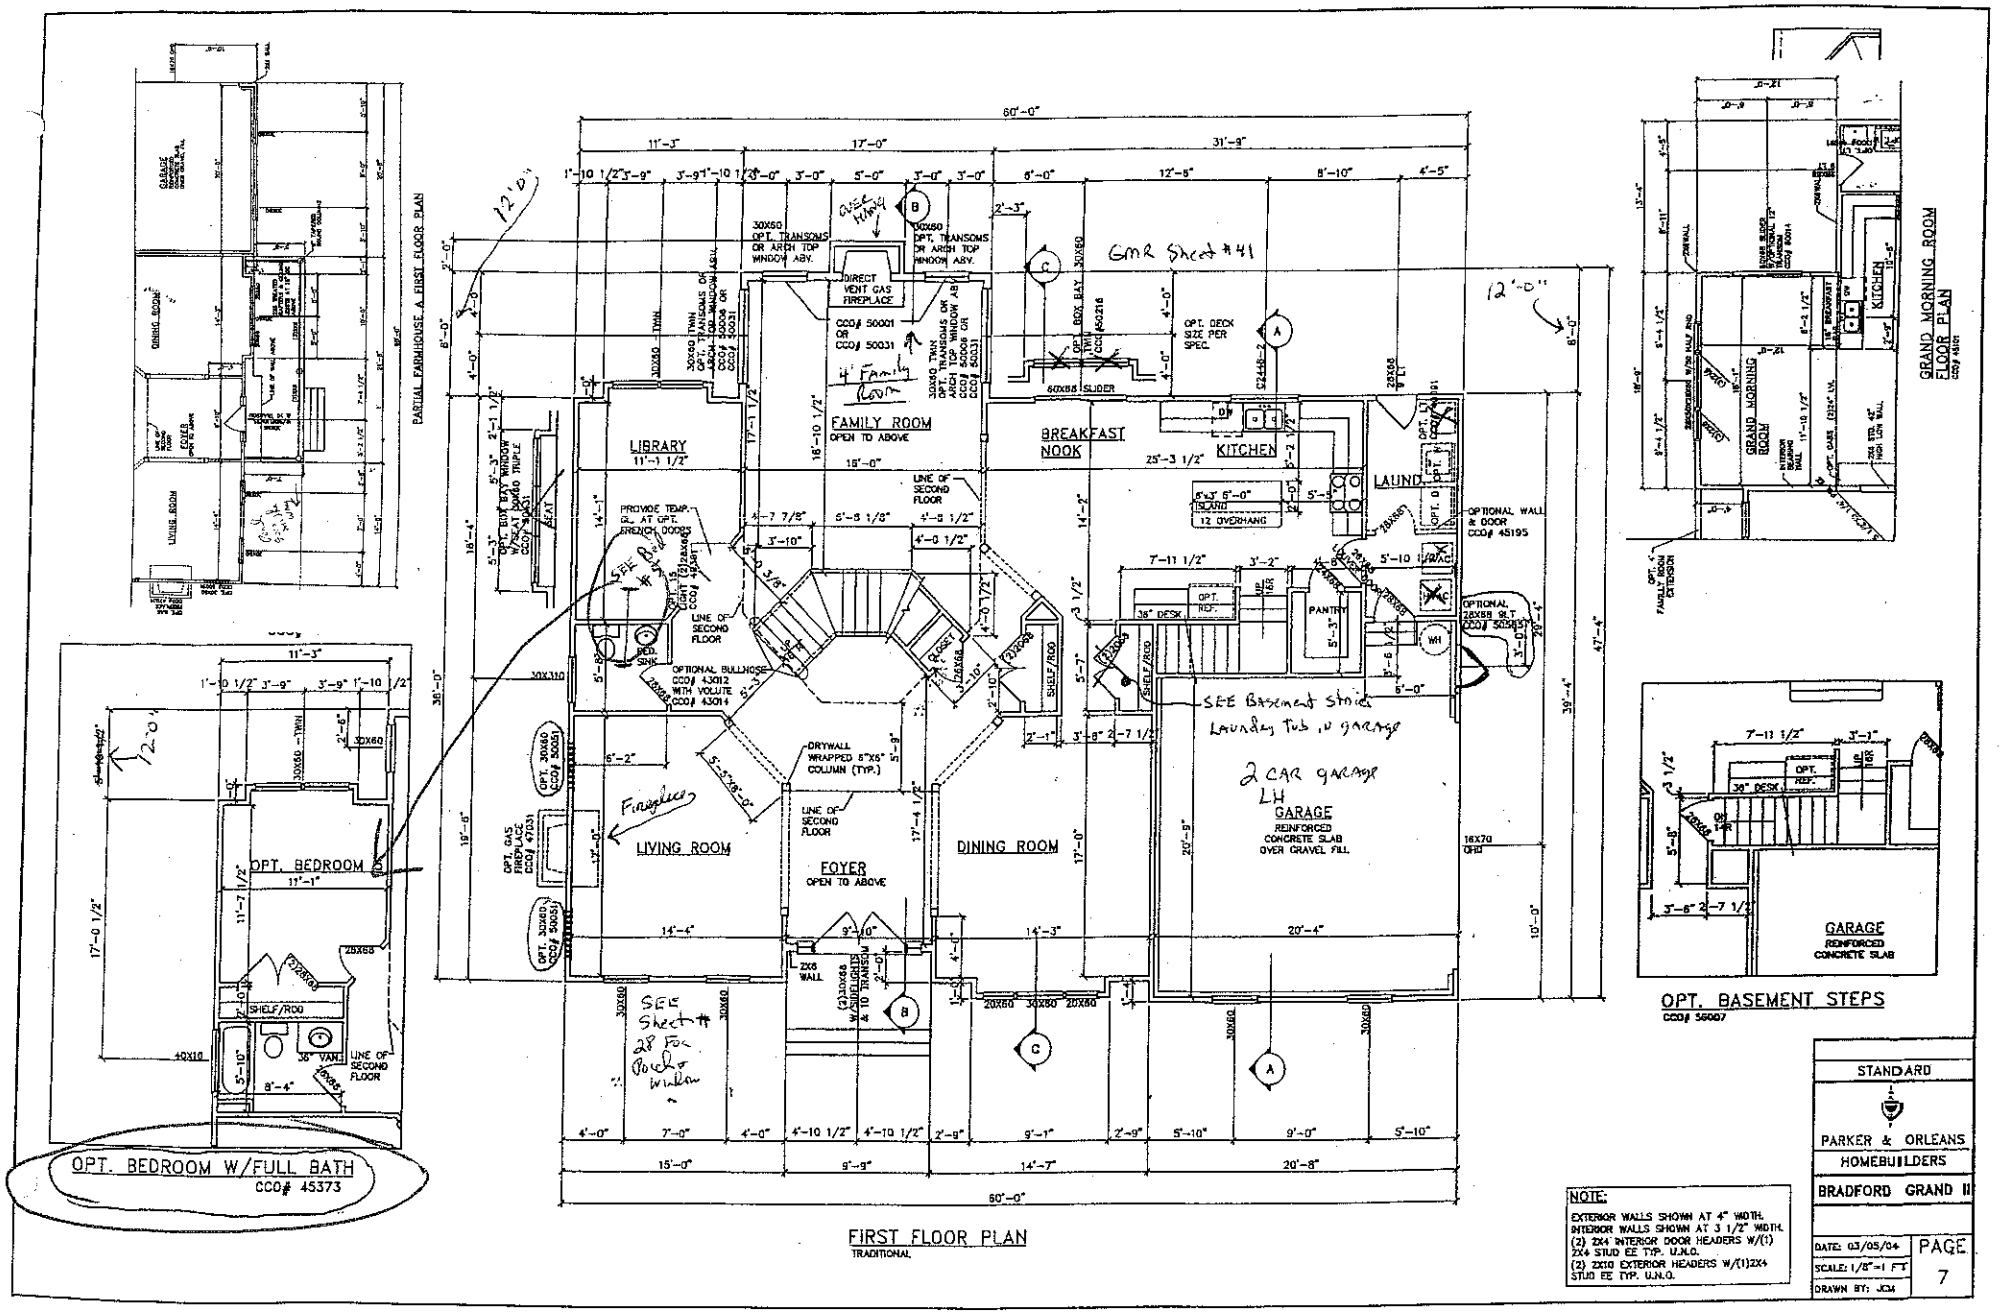
PARTIAL FARMHOUSE A FIRST FLOOR PLAN
OPT. BEDROOM W/FULL BATH
CCO# 45373
FIRST FLOOR PLAN
TRADITIONAL
LIBRARY
FAMILY ROOM
OPEN TO ABOVE
BREAKFAST NOOK
KITCHEN
LAUND
LIVING ROOM
FOYER
OPEN TO ABOVE
DINING ROOM
2 CAR GARAGE
LH
GARAGE
REINFORCED CONCRETE SLAB OVER GRAVEL FILL
OPT. BEDROOM
GRAND MORNING ROOM
FLOOR PLAN
OPT. BASEMENT STEPS
CCO# 56007
STANDARD
PARKER & ORLEANS
HOMEBUILDERS
BRADFORD GRAND II
DATE: 03/05/04
SCALE: 1/8"=1 FT
DRAWN BY: JCM
PAGE
7
NOTE:
EXTERIOR WALLS SHOWN AT 4" WIDTH.
INTERIOR WALLS SHOWN AT 3 1/2" WIDTH.
(2) 2X4 INTERIOR DOOR HEADERS W/(1) 2X4 STUD EE TYP. U.N.O.
(2) 2X10 EXTERIOR HEADERS W/(1)2X4 STUD EE TYP. U.N.O.

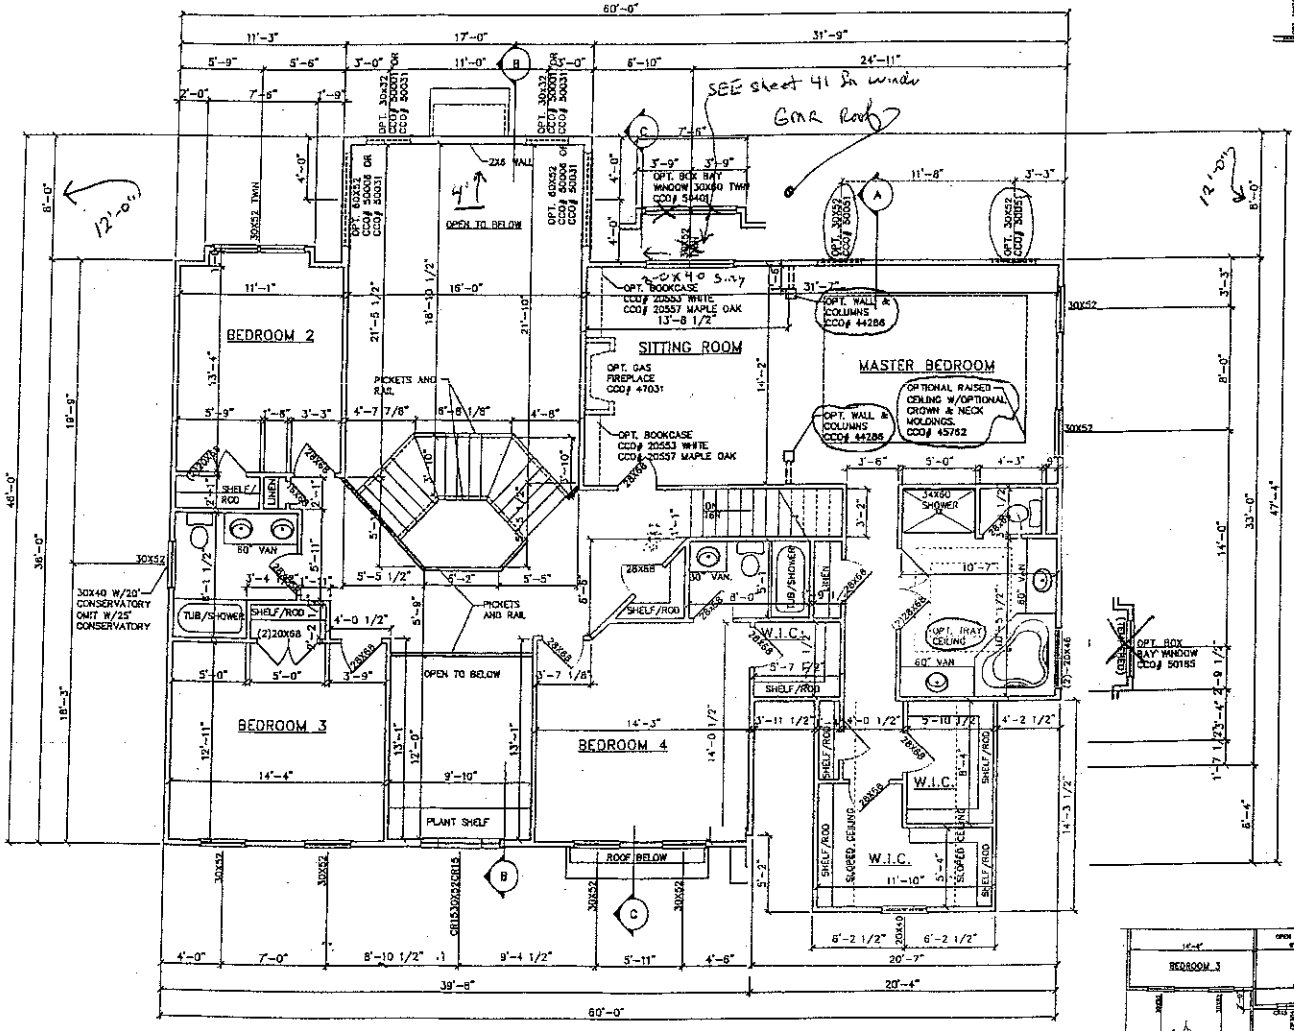

STANDARD SECOND FLOOR PLAN


TRADITIONAL 1708 SQ FT — SHOWN WITH OUT WALK UP ATTIC

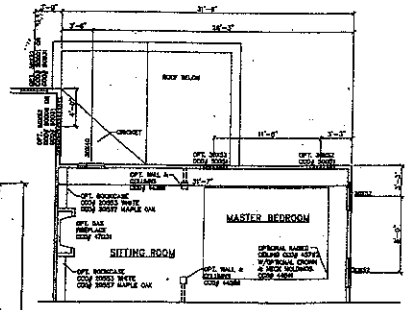

GRAND MORNING ROOM SECOND FLOOR PLAN

Addendum Sheet #1 Plans submitted ONLY Date 2-27-06

Date 4/15/06

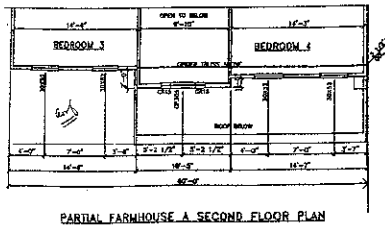

PARTIAL FARMHOUSE A SECOND FLOOR PLAN

STANDARD

PARKER & ORLEANS HOMEBUILDERS

BRADFORD GRAND II

DATE: 03/05/04

SCALE: 1/8"=1 FT

DRAWN BY: JCM

PAGE 10