
Acknowledgement Of
Plans Submittal ONLY:


Date 5-25-07

Date

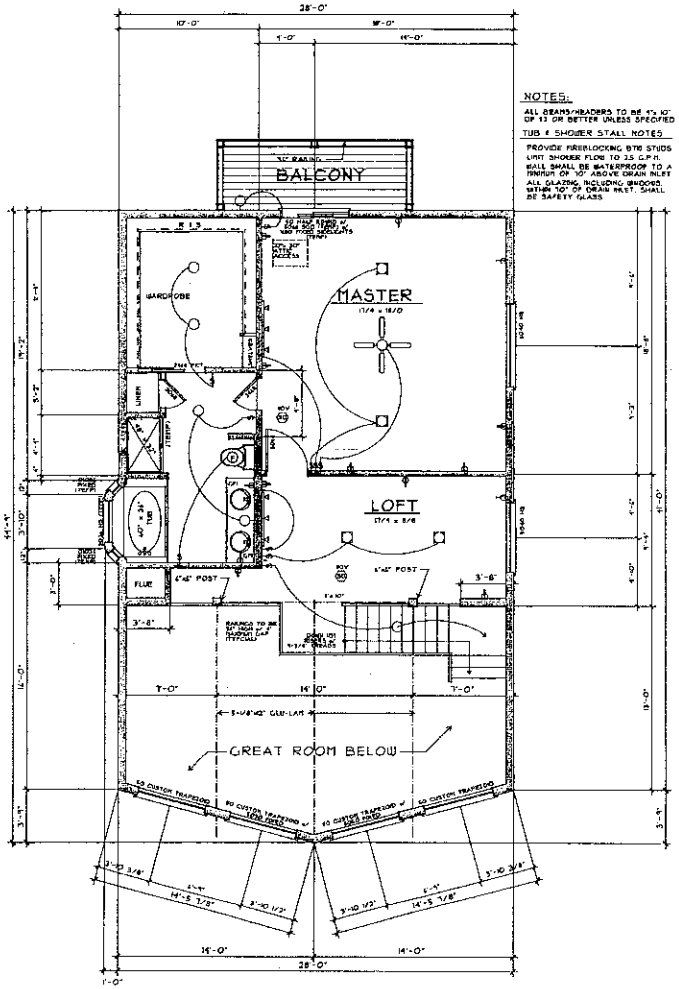

UPPER FLOOR PLAN

189 SQ. FT.

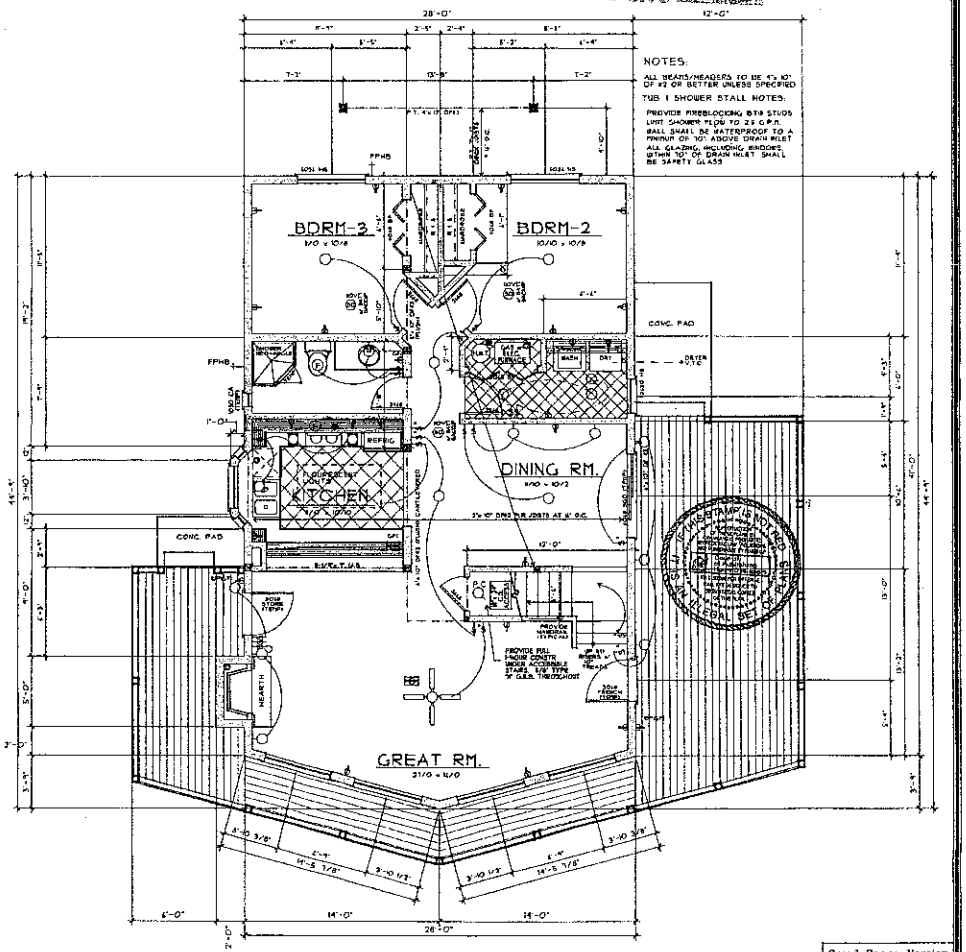

MAIN FLOOR PLAN

1001 SQ.FT.

Crawl Space Version

(C) 2004 BY DDI ARCHITECTURE & PLANNING CO. THESE PLANS ARE PROTECTED UNDER THE FEDERAL COPYRIGHT LAWS. THE PURCHASE OF A SINGLE OR MULTIPLE SET PACKAGE OF PLANS CONVEYS THE RIGHT TO BUILD ONLY ONE HOME. THE PURCHASE OF ADDITIONAL SETS OF PLANS DOES NOT GIVE YOU THE RIGHT TO CONSTRUCT MORE THAN ONE HOME. REPRODUCTION, MODIFICATION OR DERIVATIVE WORKS OF THE PLANS, WITHOUT CONSENT OF THE COPYRIGHT OWNER, IS EXPRESSLY PROHIBITED

DDI ARCHITECTURE & PLANNING
4 Washington Commons
1885 Main Street #2400
Irvine, California 92614
(949) 474-1993 / Fax (949) 474-7080
Visit us online at www.ddiarchitects.com

REVISIONS	BY
31 MAY 2004	DTH

1,995 SQ. FT. 2-STORY

MAIN & UPPER FLOOR PLANS

CADaptable

(C) 2004 DDI - ARCHITECTURE & PLANNING CO

DRAWN BY
CARTER BOERNER
CHECKED BY
SCOTT DETTERT
DATE
AUGUST 6, 1991
SCALE
1/4" = 1'-0"
JOB/DWG NO
103-304
SHEET
TWO