450.00 10:30

IREDELL COUNTY HEALTH DEPARTMENT

STATESVILLE 704-878-5305 MOORESVILLE 704-664-5281

IMPROVEMENT PERMIT / AUTHORIZATION TO CONSTRUCT / OPERATION PERMIT / EXISTING SYSTEM INSPECTION

PERMIT# 121302 PIN# 4636528692 4630421186 Cell DATE 3-21-06

OWNER OR APPLICANT Orleans Home Builder/Ruggiero PHONE: Business 357-6632 Home 361-0987

ADDRESS 1930 B Center Park Dr Charlotte, NC 28217

LOCATION Brawley School Rd TL Isle of Pines TL Isle Run Dr R Preserve Way on right

SUBDIVISION The Cove BLOCK/SECTION LOT 15 LOT AREA .70 Acre SITE CLASS. PS DESIGN FLOW 480gpd L.T.A.R. .3

Septic Tank: 1000 Gallons: STB 312 Date 6-18-06
Pump Tank: 1000 Gallons: PT 283 Date 7-17-06
Pump Make: Myers Model ME50 Serial No.
Nitrification Field: No Fields 1 Square Feet 560' Linear Feet 280'
No Lines 4 @ 70' Trench Width min 24" Max Trench Bottom Depth 36" Gravel Depth N/A ☐ Gravity ☒ Pressure

☒ New System ☐ Repair ☐ Expansion System Type: I II III (IV) V VI
System Description: Pump-LP Panel Block
Repair System Description: Same
Maintenance Agreement Required: ☒ Yes ☐ No

☒ House/Mod. Home ☐ Mobile Home ☐ Business ☐ Other
No. Bedrooms 4 No. Persons No. Employees

Water Supply: ☐ Individual ☒ Public ☒ Community


☐ Slab ☐ Crawl Space ☒ Basement w/plumbing ☐ Basement wo/plumbing

Comments/Conditions: *Use "in-line" filter in PT
*Keep Future pool at least 15ft from Septic

Comments/Conditions: 5/24/06 Checked pressure, tanks & lines

The proposed / existing Swimming Pool addition does not appear to impact the existing septic system.
**NOTE: Original Septic Permit included room for pool.
Maria Dotson R.S.
Date: 4-27-09
ICHD-Environmental Health Division

Scale 1:50 INITIAL SITE SKETCH

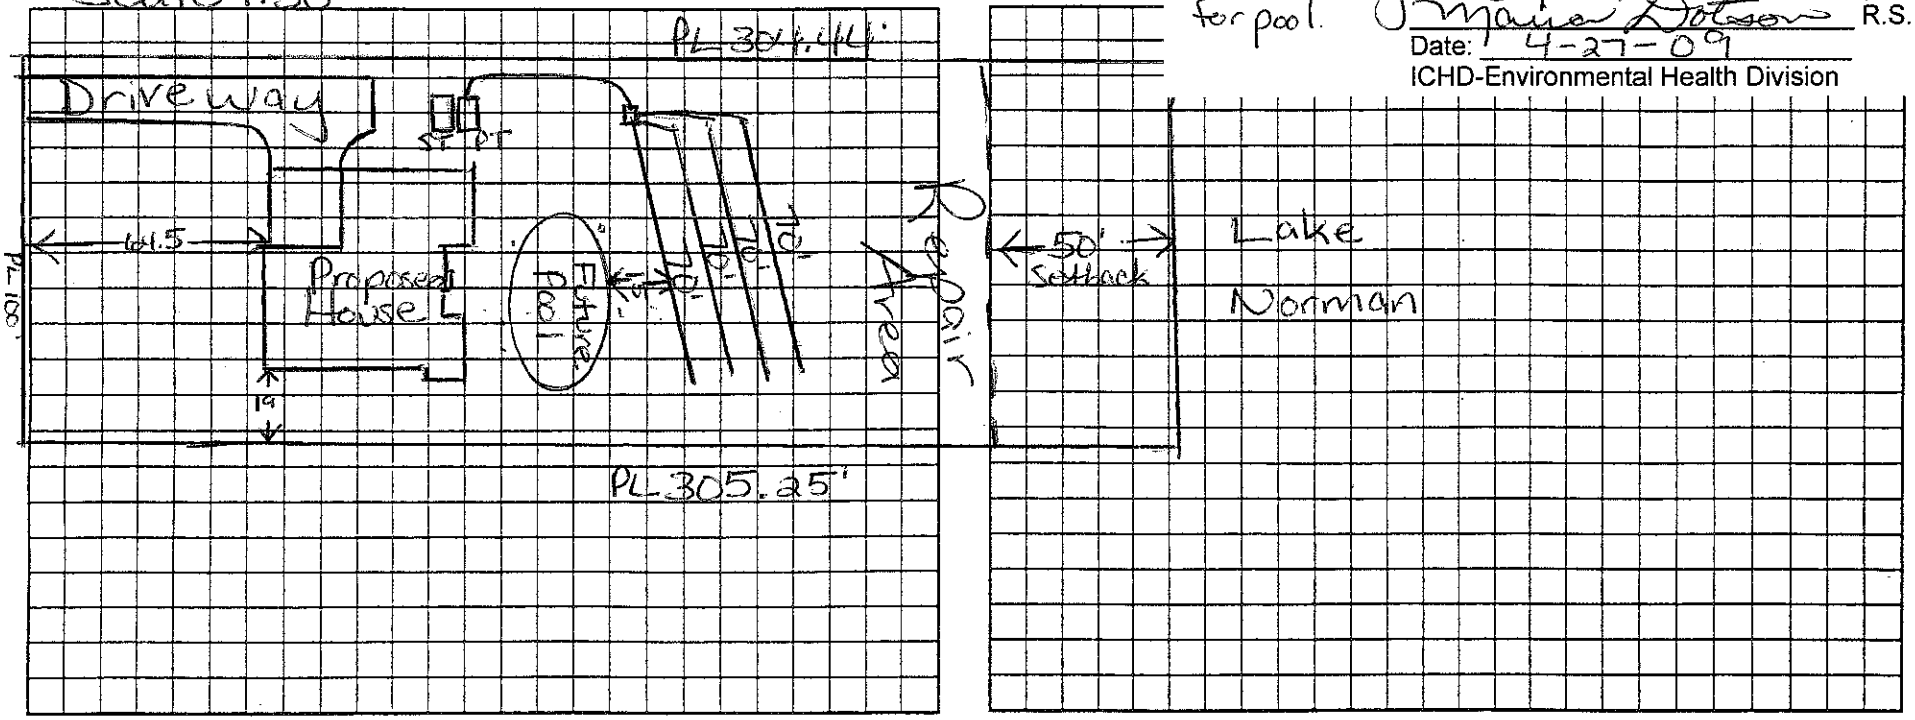

Permit can be suspended or revoked if any false information is supplied toward securing the permit/any unauthorized changes are made to the site/any unauthorized changes are made in the installation of the system. Improvement Permit with plat valid without expiration ☐ Improvement Permit with site plan valid for sixty months ☐ Authorization to Construct is valid for a period equal to that of Improvement Permit – not to exceed sixty months.

Signed: date 3/24/06
Improvement Permit by: Maria Dotson RS date 3/21/06
Authorization to Construct by: Maria Dotson RS date 3/21/06

Installed by: Willie Christenbury
Operation Permit by: RS date 9/25/06
Existing System Inspection by: date

HEALTH DEPT. COPY: WHITE OWNER COPY (FINAL): YELLOW OWNER COPY (INITIAL): PINK