

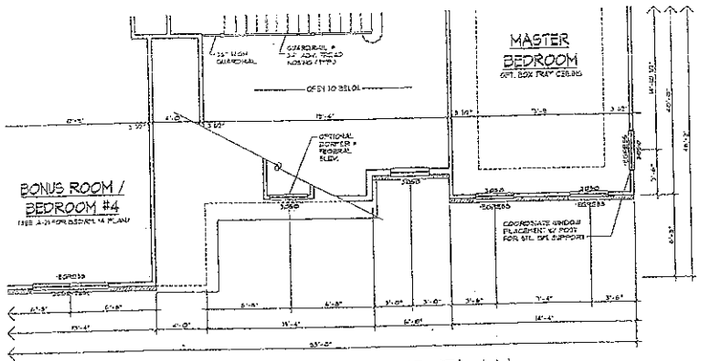



2 A-3 PART. SECOND FLOOR PLAN
FEDERAL & GEORGIAN ELEVS.
SCALE: 1/4" = 1'-0"

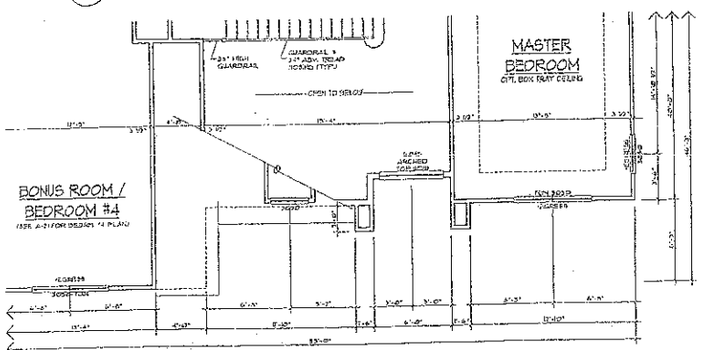

3 A-3 PART. SECOND FLOOR PLAN
PROVINCIAL ELEVATION
SCALE: 1/4" = 1'-0"

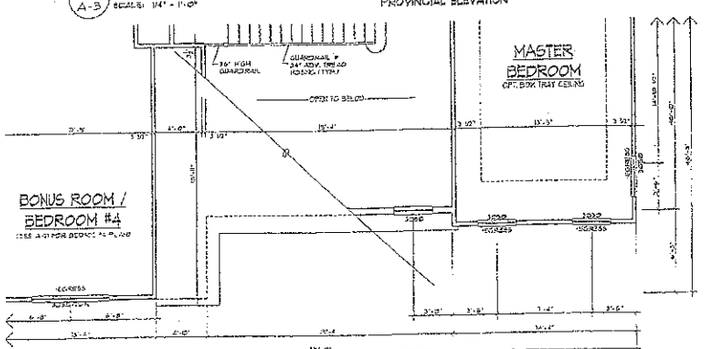

4 A-3 PART. SECOND FLOOR PLAN
CLASSICAL ELEVATION
SCALE: 1/4" = 1'-0"

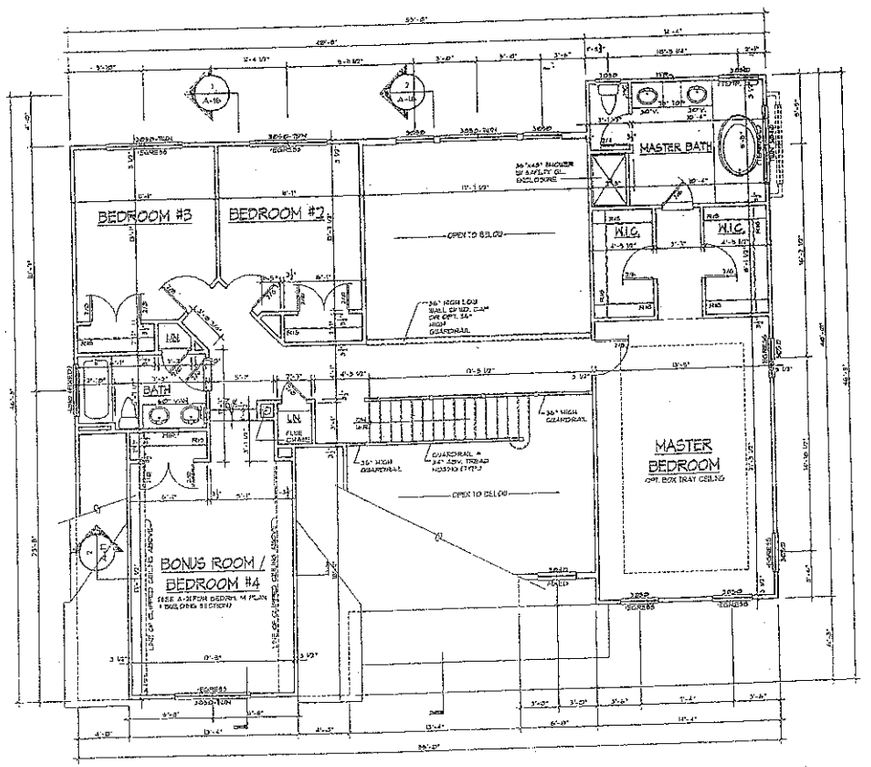

1 A-3 SECOND FLOOR PLAN
FARMHOUSE I CRAFTSMAN ELEVS.
SCALE: 1/4" = 1'-0"

FEINBERG & ASSOCIATES P.C.
ARCHITECTS / PLANNERS / INTERIOR DESIGNERS
THE PLANT WORKS CORPORATE CENTER
20 EAST CLEMENTON ROAD - SUITE 305S - GIBBSBORO, NJ. 08026
(856) 782-9100 - (215) 925-9157 - FAX (856) 782-8656

THE WORTHINGTON
MASTER
FOR
PARKER & ORLEANS HOMEBUILDERS
SOUTHERN REGION

NO.	DATE	REVISIONS
7	12-23-07	ENG. REVISIONS
6	10-15-07	CLIENT REVISIONS
5	9-21-07	CLIENT REVISIONS
4	7-30-07	CLIENT REVISIONS
3	6-14-07	CLIENT REVISIONS
2	5-11-07	CLIENT REVISIONS
1	4-9-07	REVISED

DESIGNED BY: ID
DRAWN BY: GRSHA
CHECKED BY: GLJ
APPROVED BY: ***

SEAL: ROBERT J. FEINBERG, NEW JERSEY LICENSED ARCHITECT, No. 21AI01331500

SHEET TITLE
SECOND FLOOR PLANS

DATE: 7-5-07
PROJ. NO. 0721
SCALE: AS NOTED
SHEET NO. A-3