




2 A-1 PARTIAL BSMT/FND PLAN
SCALE: 1/4" = 1'-0" FEDERAL & GEORGIAN ELEVS.

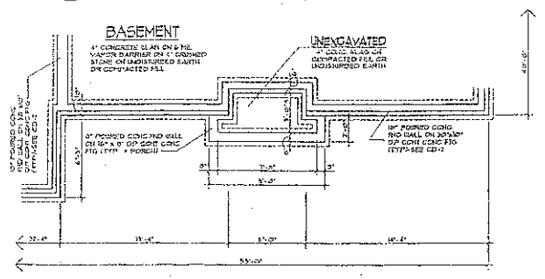


3 A-1 PARTIAL BSMT/FND PLAN
SCALE: 1/4" = 1'-0" PROVINCIAL ELEV

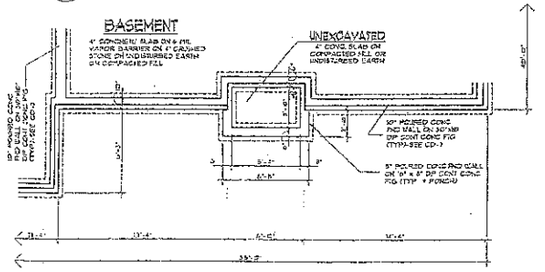

4 A-1 PARTIAL BSMT/FND PLAN
SCALE: 1/4" = 1'-0" CLASSICAL ELEV

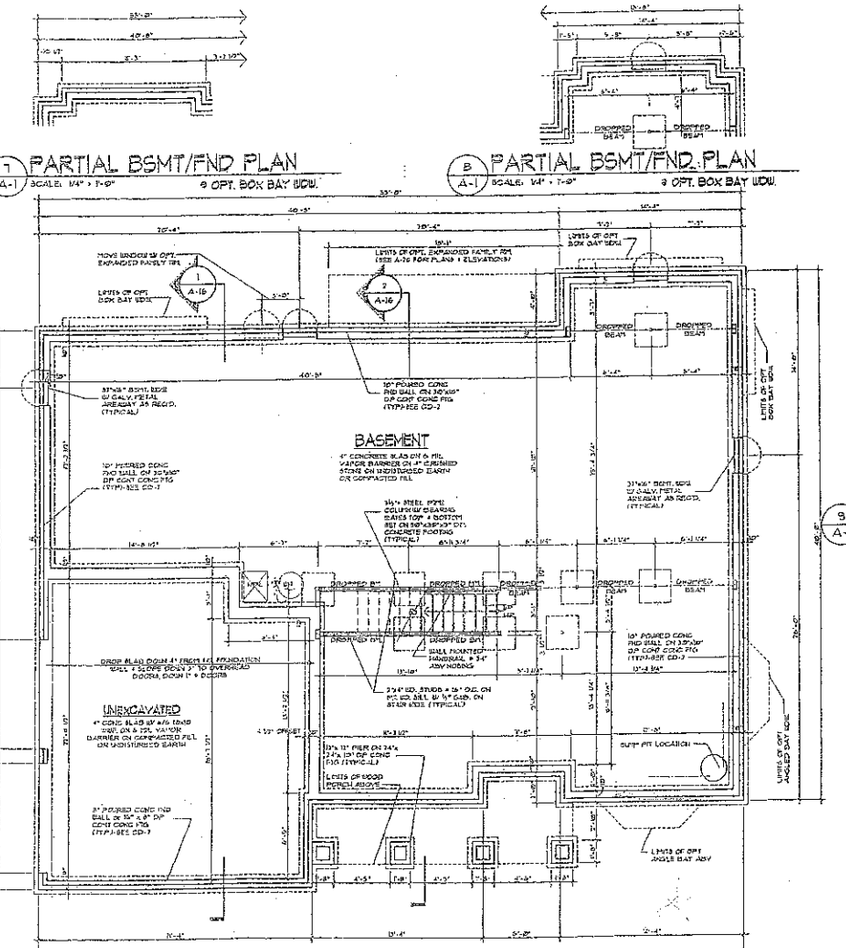


1 A-1 BASEMENT/FOUNDATION PLAN
SCALE: 1/4" = 1'-0" FARMHOUSE & CRAFTSMAN ELEVS.

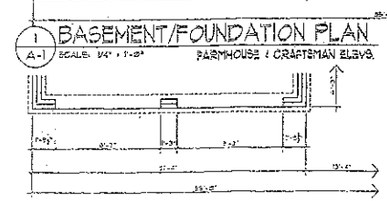


3 A-1 PARTIAL BSMT/FND PLAN
SCALE: 1/4" = 1'-0" @ OPT. FRONT ENTRY GARAGE

7 A-1 PARTIAL BSMT/FND PLAN
SCALE: 1/4" = 1'-0" @ OPT. BOX BAY WDW.

8 A-1 PARTIAL BSMT/FND PLAN
SCALE: 1/4" = 1'-0" @ OPT. BOX BAY WDW.

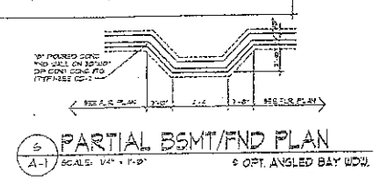

5 A-1 PARTIAL BSMT/FND PLAN
SCALE: 1/4" = 1'-0" @ OPT. ANGLED BAY WDW.

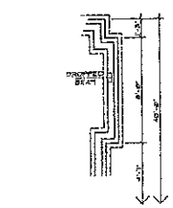

9 A-1 PART. BSMT/FND PLAN
SCALE: 1/4" = 1'-0" @ OPT. BOX BAY WDW.

BASEMENT CONDITION

FEINBERG & ASSOCIATES P.C.
ARCHITECTS / PLANNERS / INTERIOR DESIGNERS
THE PLANT ROSES CORPORATE CENTER
221 EAST CHEMUNG ROAD - SUITE 305 - GREENSBORO, NC 27405
(336) 282-0100 - (216) 923-9197 - FAX (336) 282-0056

THE WORTHINGTON
MASTER
FOR
PARKER & ORLEANS HOMEBUILDERS
SOUTHERN REGION

NO.	DATE	REVISIONS
1	12-23-02	ENG. REVISIONS
6	10-29-02	CLIENT REVISIONS
5	9-27-02	CLIENT REVISIONS
4	7-18-02	CLIENT REVISIONS
3	6-14-02	CLIENT REVISIONS
2	5-11-02	CLIENT REVISIONS
1	4-15-02	REVISED

DESIGNED JD
DRAWN SRS/AM
CHECKED GL
APPROVED
STATE
REGISTERED PROFESSIONAL ENGINEER VALERIE L. SHAKLEE SEAL 024181 NORTH CAROLINA

SHEET TITLE
BSMT/FND PLAN

DATE: 2-5-02
PROJ. NO. 07281
SCALE: AS NOTED
SHEET NO. A-1