




3 A-2 PART. FIRST FLOOR PLAN
SCALE: 1/4" = 1'-0"
PROVINCIAL ELEVATION
(9 ALL CONDITIONS)

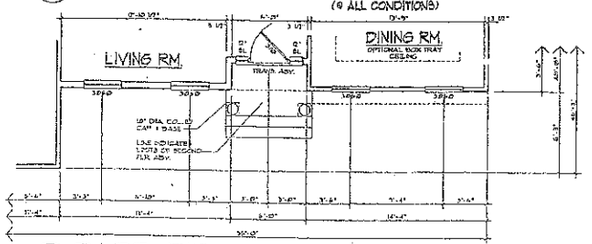


4 A-2 PART. FIRST FLOOR PLAN
SCALE: 1/4" = 1'-0"
CLASSICAL ELEVATION
(9 ALL CONDITIONS)

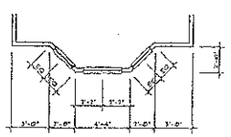


6 A-2 PART. FIRST FLOOR PLAN
SCALE: 1/4" = 1'-0"
9 OPTIONAL BAY
(9 ALL CONDITIONS)

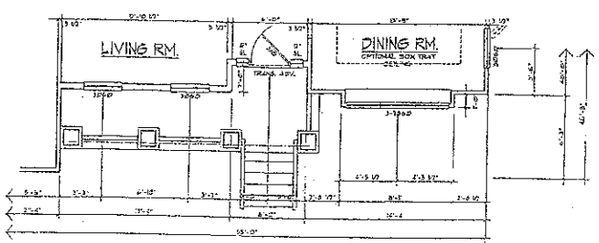

5 A-2 PART. FIRST FLOOR PLAN
SCALE: 1/4" = 1'-0"
CRAFTSMAN ELEVATION
(9 ALL CONDITIONS)

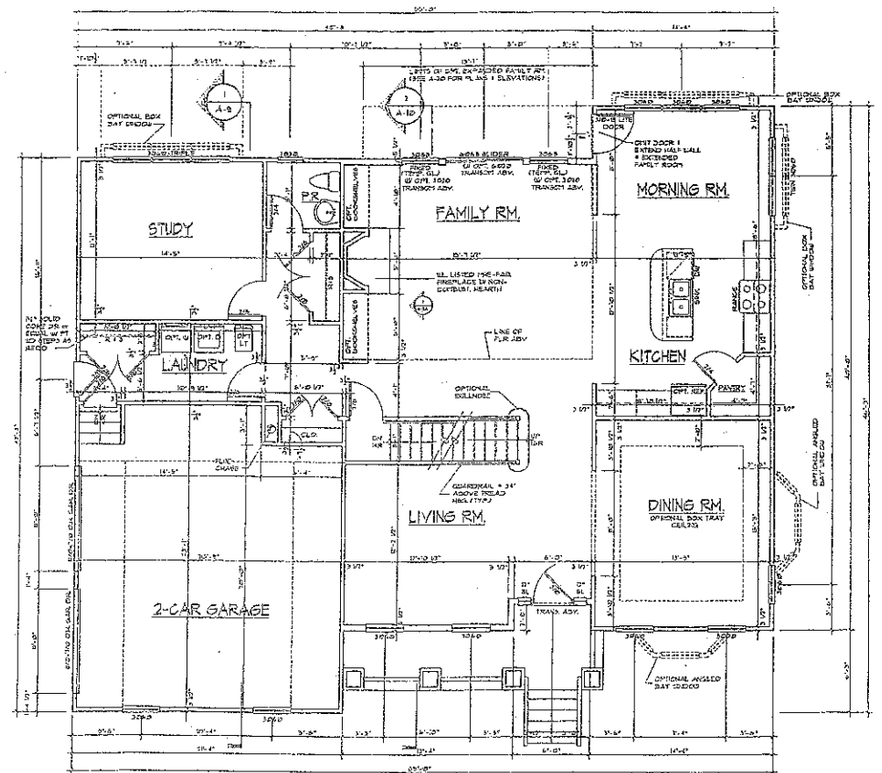

1 A-2 FIRST FLOOR PLAN
SCALE: 1/4" = 1'-0"
FARMHOUSE ELEVS. (9 BASEMENT CONDITION)

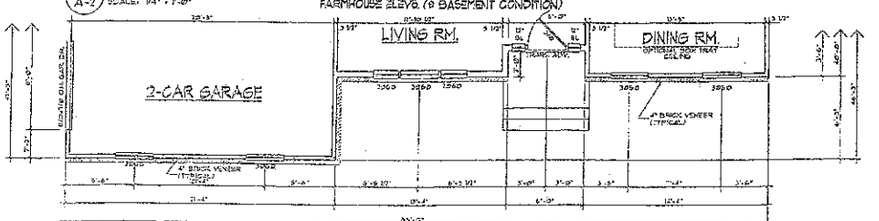

2 A-2 PART. FIRST FLOOR PLAN
SCALE: 1/4" = 1'-0"
FEDERAL & GEORGIAN ELEVS. (9 ALL CONDITIONS)

BASEMENT CONDITION

FEINBERG & ASSOCIATES P.C.
ARCHITECTS / PLANNERS / INTERIOR DESIGNERS
THE PAINT WORKS CORPORATE CENTER
201 EAST CLARENTON ROAD - SUITE 2018 - CLEMSONVILLE, FL 08022
(856) 782-0100 - (215) 923-2157 - FAX (856) 782-0959

THE WORTHINGTON
MASTER
FOR
PARKER & ORLEANS HOMEBUILDERS
SOUTHERN REGION

NO.	DATE	REVISIONS
7	12-23-02	ENG. REVISIONS
6	10-29-02	CLIENT REVISIONS
5	9-27-02	CLIENT REVISIONS
4	7-10-02	CLIENT REVISIONS
3	6-14-02	CLIENT REVISIONS
2	5-11-02	CLIENT REVISIONS
1	4-15-02	REVISED

DESIGNED: JD
DRAWN: SRS/AT
CHECKED: G.J.
APPROVED: PMG
JOB #: 02-017076
STYLE: 02-0001205
ACCESSION: 0026030

SHEET TITLE
1st FLR. PLAN - BSMT. CONDITION

DATE: 2-5-02
PROJ. NO: 00221
SCALE: AS NOTED
SHEET NO.: A-2