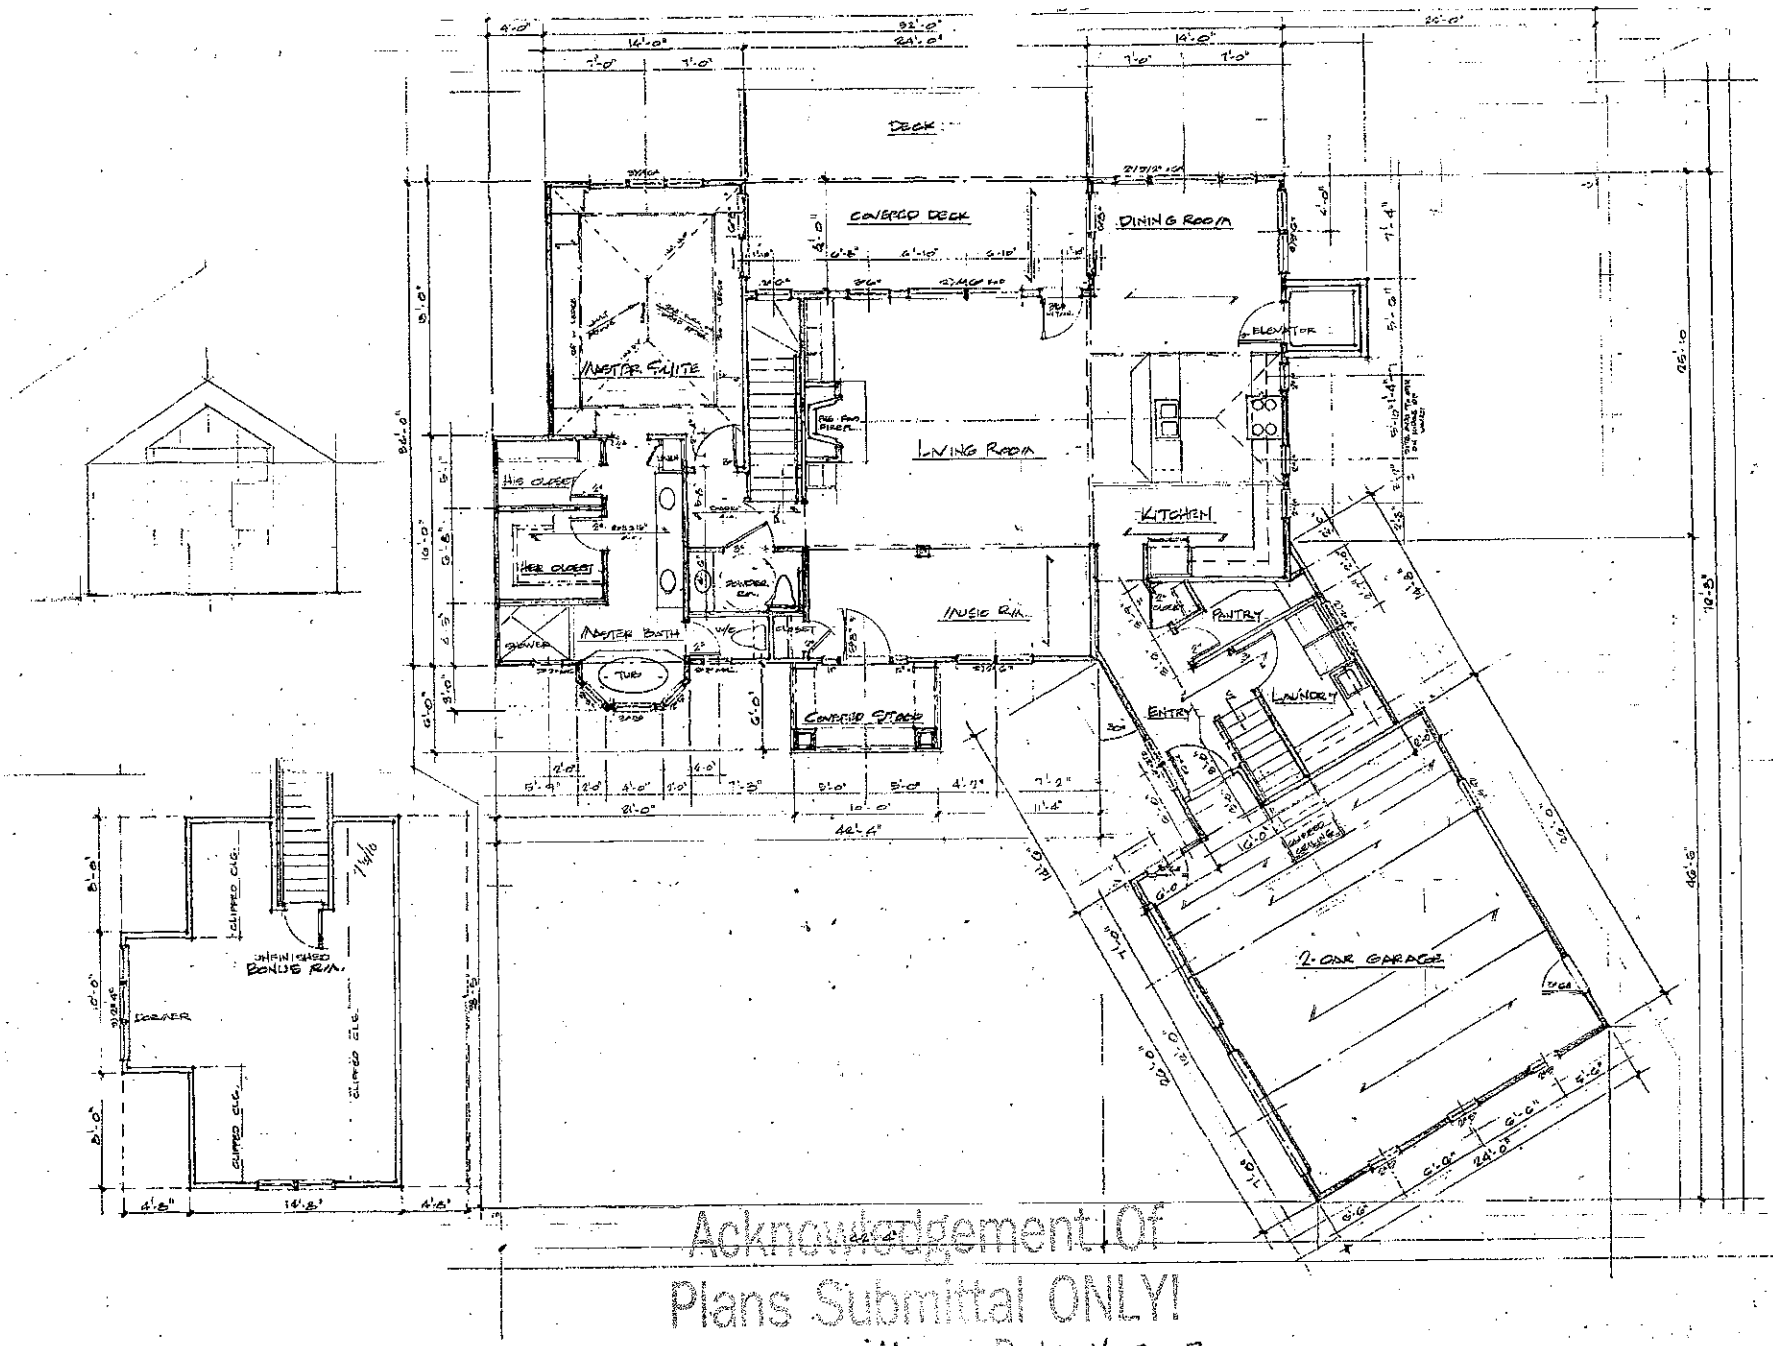


Acknowledgement Of
Plans Submittal ONLY!

Somerville Date 4-5-07


M. Kelly Date 4/9/07

PLANS BY: STURLEY
704.909.0702
NASCEL 166214 C2214

DITTO RESIDENCE

MAIN FLOOR PLAN
SCALE: 1/4"=1'-0"

SHEET
A-1.4

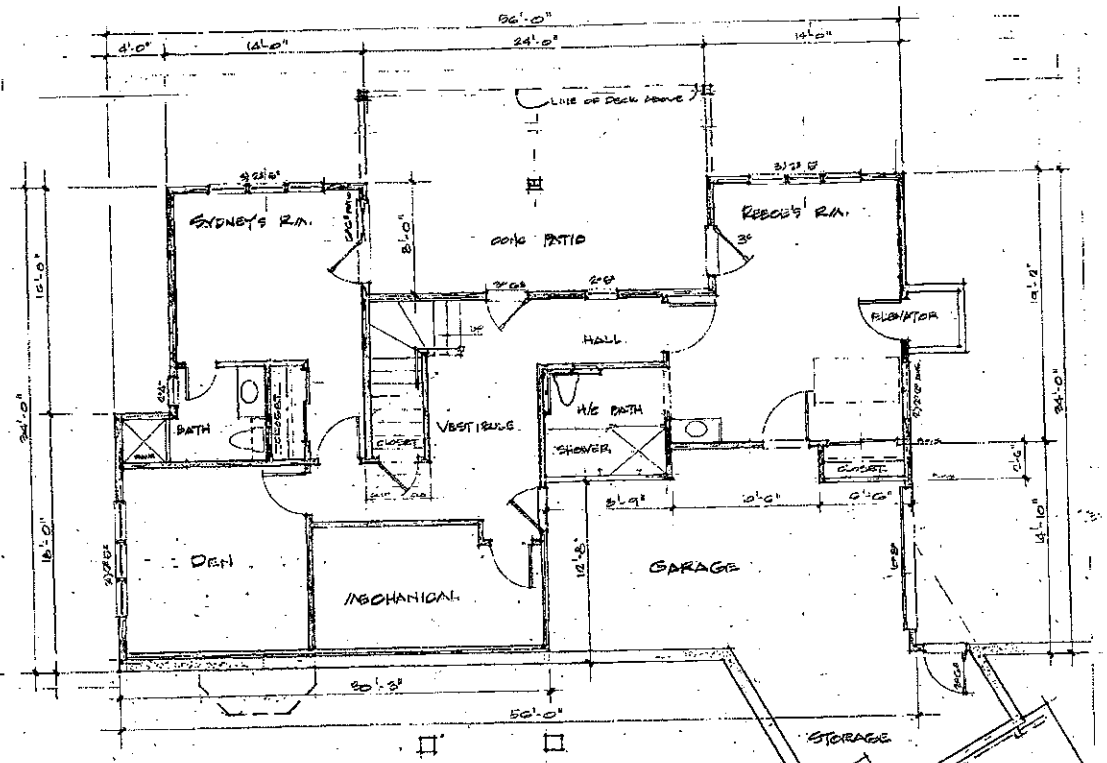

Acknowledgement Of
Plans Submittal ONLY!

Date 4-5-07

Date 4/9/07

LOWER FLOOR PLAN - RESIDENCE - LOT 2 - SOUTHWEST SPRINGS

A-2.0