
© COPYRIGHT - ALL RIGHTS RESERVED
NOTE: VIOLATORS OF THE COPYRIGHT WILL BE PROSCUTED TO THE FULLEST EXTENT OF THE LAW.
TO REPORT COPYRIGHT VIOLATIONS CALL (770)532-1123
THE USE OF THIS PLAN BY ANYONE OTHER THAN AN AGENT OF "AMERICA'S HOME PLACE, INC." IS IN VIOLATION OF THE FEDERAL COPYRIGHT VIOLATION ACT. $100 REWARD FOR RECOVERING AN ACTUAL COPYRIGHT INFRINGEMENT.

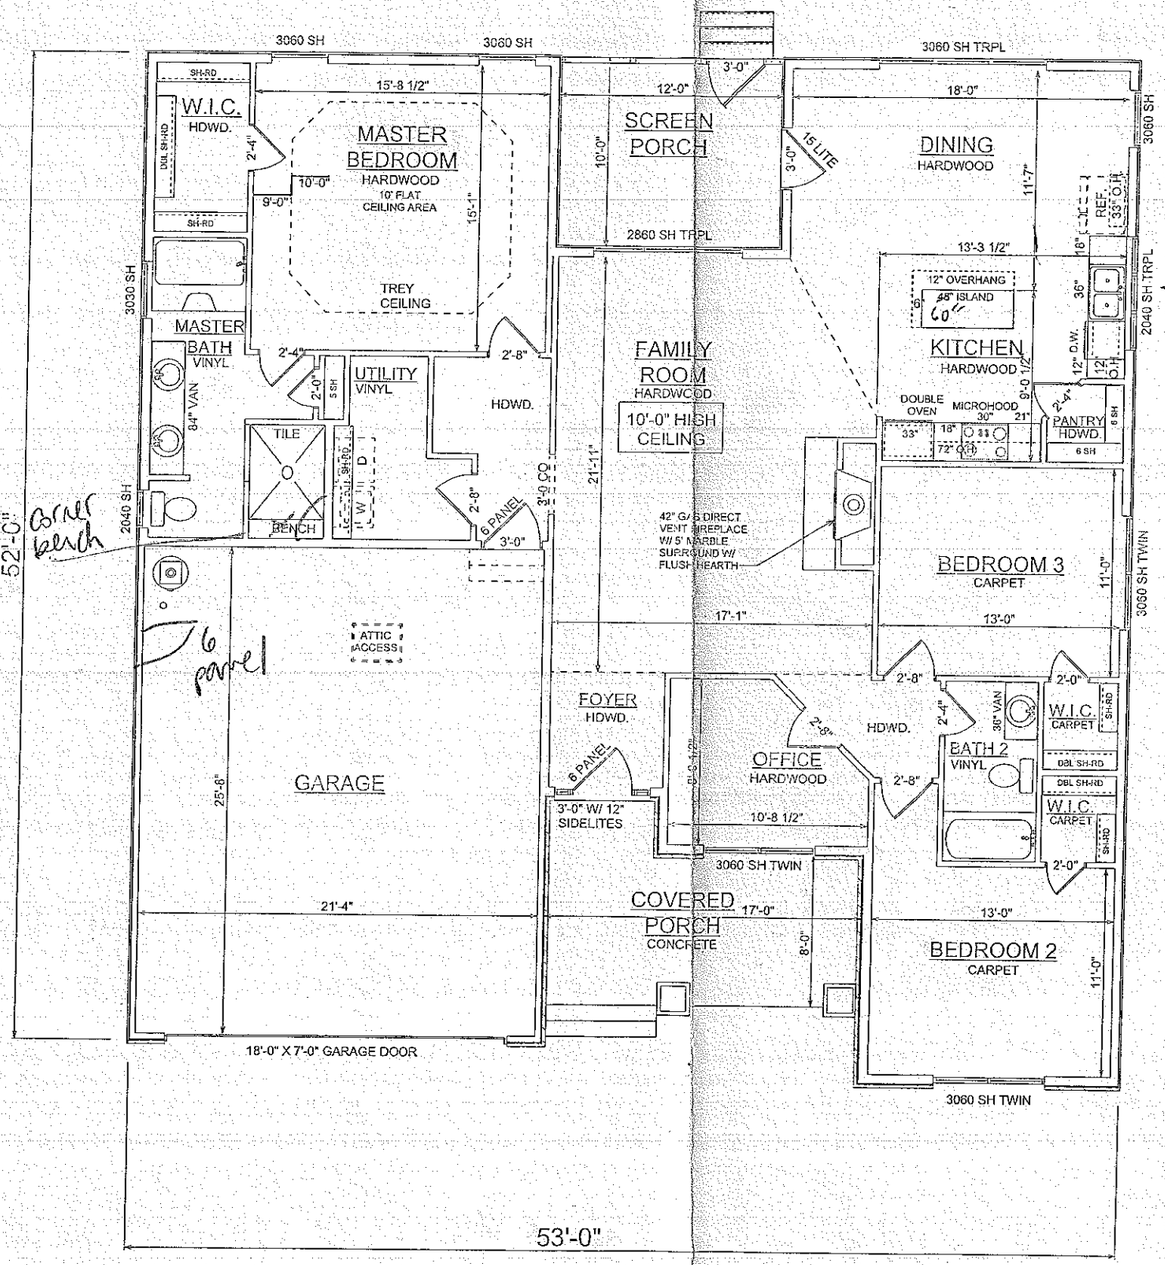

Maybe twin?

2040 twin centered over sink

Acknowledgement of Plans Submittal ONLY!

Date 3/7/16

Date 3/7/16

PRELIMINARY DESIGN PLANS
FORMATTED FOR 11 x 17 PAPER

PRINT DATE:

PROPERTY OF: AMERICA'S HOME PLACE, INC. © COPYRIGHT 2016
DRAWN BY: JILL SCHOOLEY

THE CUSTOM
FOR TIM & DENISE BILOHLAVEK
111 OASIS DRIVE LOT ~~#139~~ 89
MOORESVILLE, NC 28117

AREAS:

FIRST FLOOR	1908 S.F.
GARAGE	568 S.F.
FRONT PORCH	154 S.F.
SCREEN PORCH	120 S.F.
TOTAL UNDER ROOF	2730 S.F.

DATE: 03/02/16
REVISION:

JOB # 87-16-004
DRAWN BY: DN

FIRST FLOOR PLAN
SCALE: 1/8"=1'-0"

SHEET NO: 3 OF 4

2 X 6 EXTERIOR WALLS UNLESS OTHERWISE NOTED