
Acknowledgement Of
Plans Submittal ONLY!

Wilfords Date 7/7/05

Date

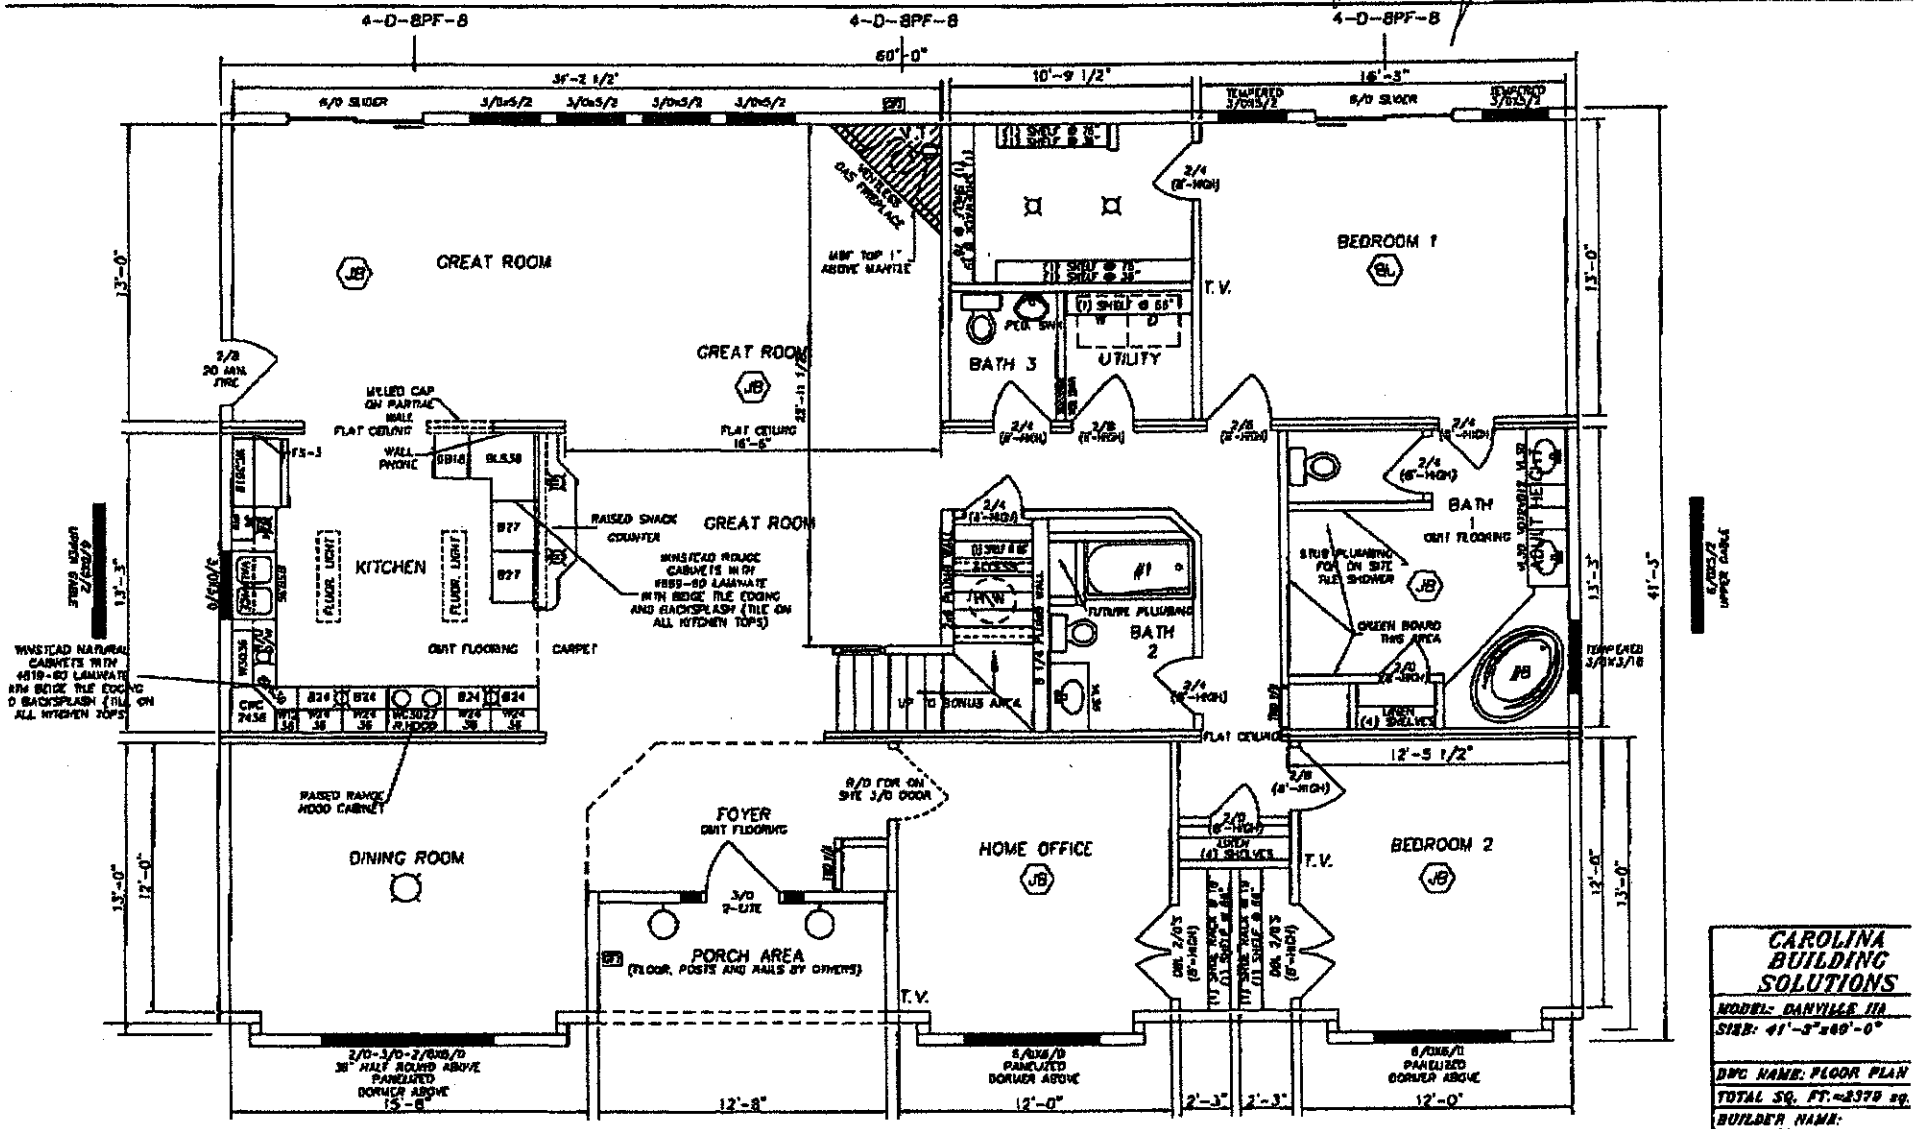

BUILDERS SIGNATURE / DATE

CAROLINA BUILDING SOLUTIONS
MODEL:- DANVILLE IIA
SIZE: 41'-5"x69'-0"
DWG NAME: FLOOR PLAN
TOTAL SQ. FT.:=3379 sq.
BUILDER NAME: JOSEPH & WORTHINGT
PROP # 3839
SCALE: 3/16"=1'-0"
DRAWN BY: R.C.