Acknowledgement of Plans Submittal ONLY!

_____ Date _____


_____ Date _____

WALL STUD REQUIREMENTS

TYPICAL HANGERS

FRAMING NOTES

UPPER FLOOR CEILING FRAMING NOTES

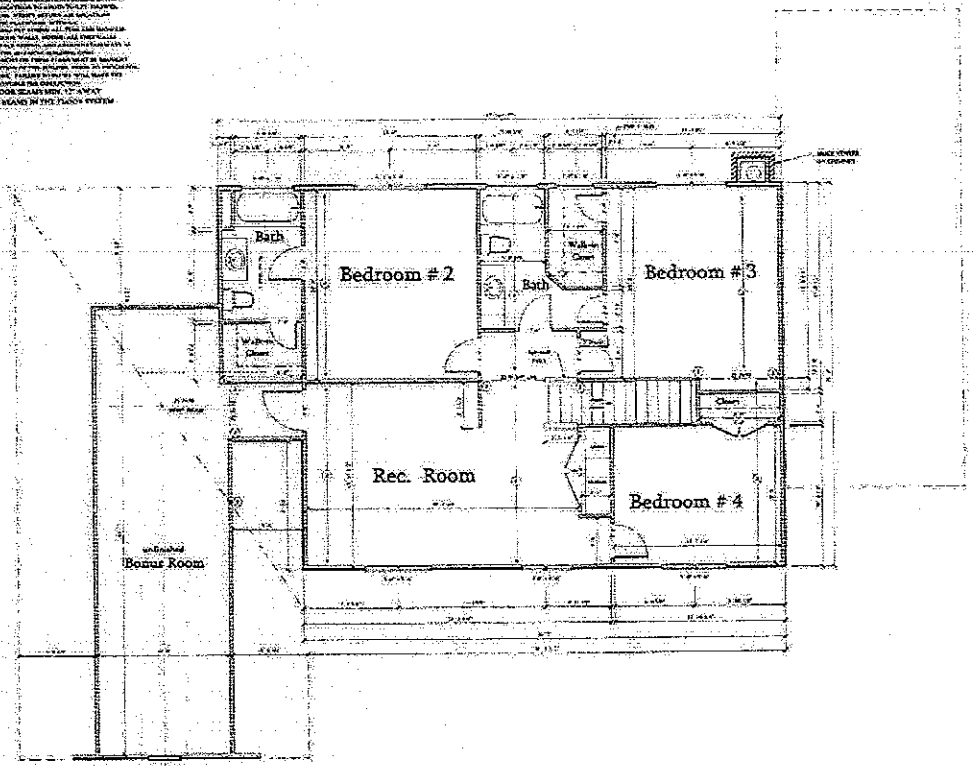

1 / A-2 UPPER FLOOR PLAN

SCALE: 1/4" = 1'-0"

U.S. HOME DESIGNS, INC.

Titan Custom Builders

Upper Floor Plan

Tanner Residence


SHEET No. A-2 OF 7

Acknowledgement of Plans Submittal ONLY!

_____ Date _____

_____ Date _____

58'

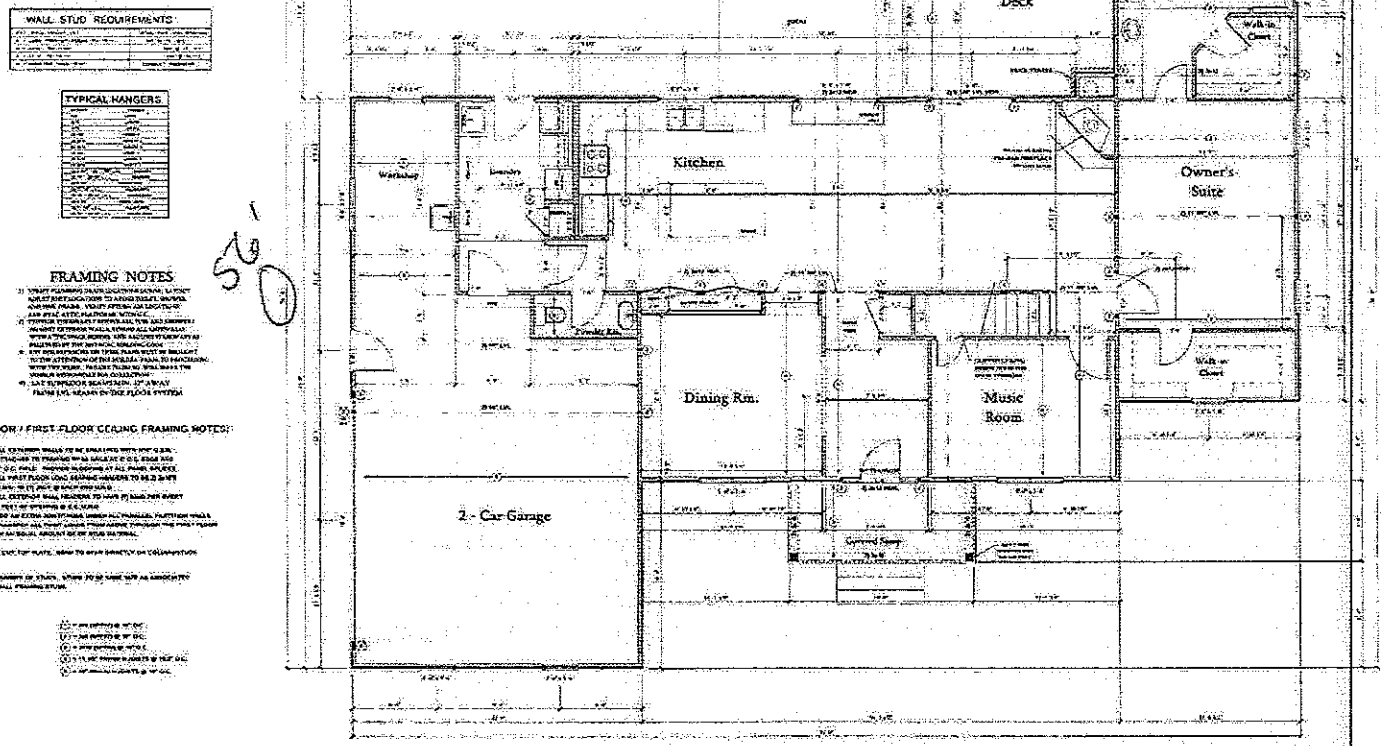

50'

WALL STUD REQUIREMENTS

TYPICAL HANGERS

FRAMING NOTES

SECOND FLOOR / FIRST FLOOR CEILING FRAMING NOTES:

1 A-1 LOWER FLOOR PLAN

SCALE: 1/4" = 1'-0"

5-29-15

U.S. HOME DESIGNS, INC.
www.ushomedesigns.com

Titan Custom Builders

Lower Floor Plan
Tanner Residence

SHEET No. A-1