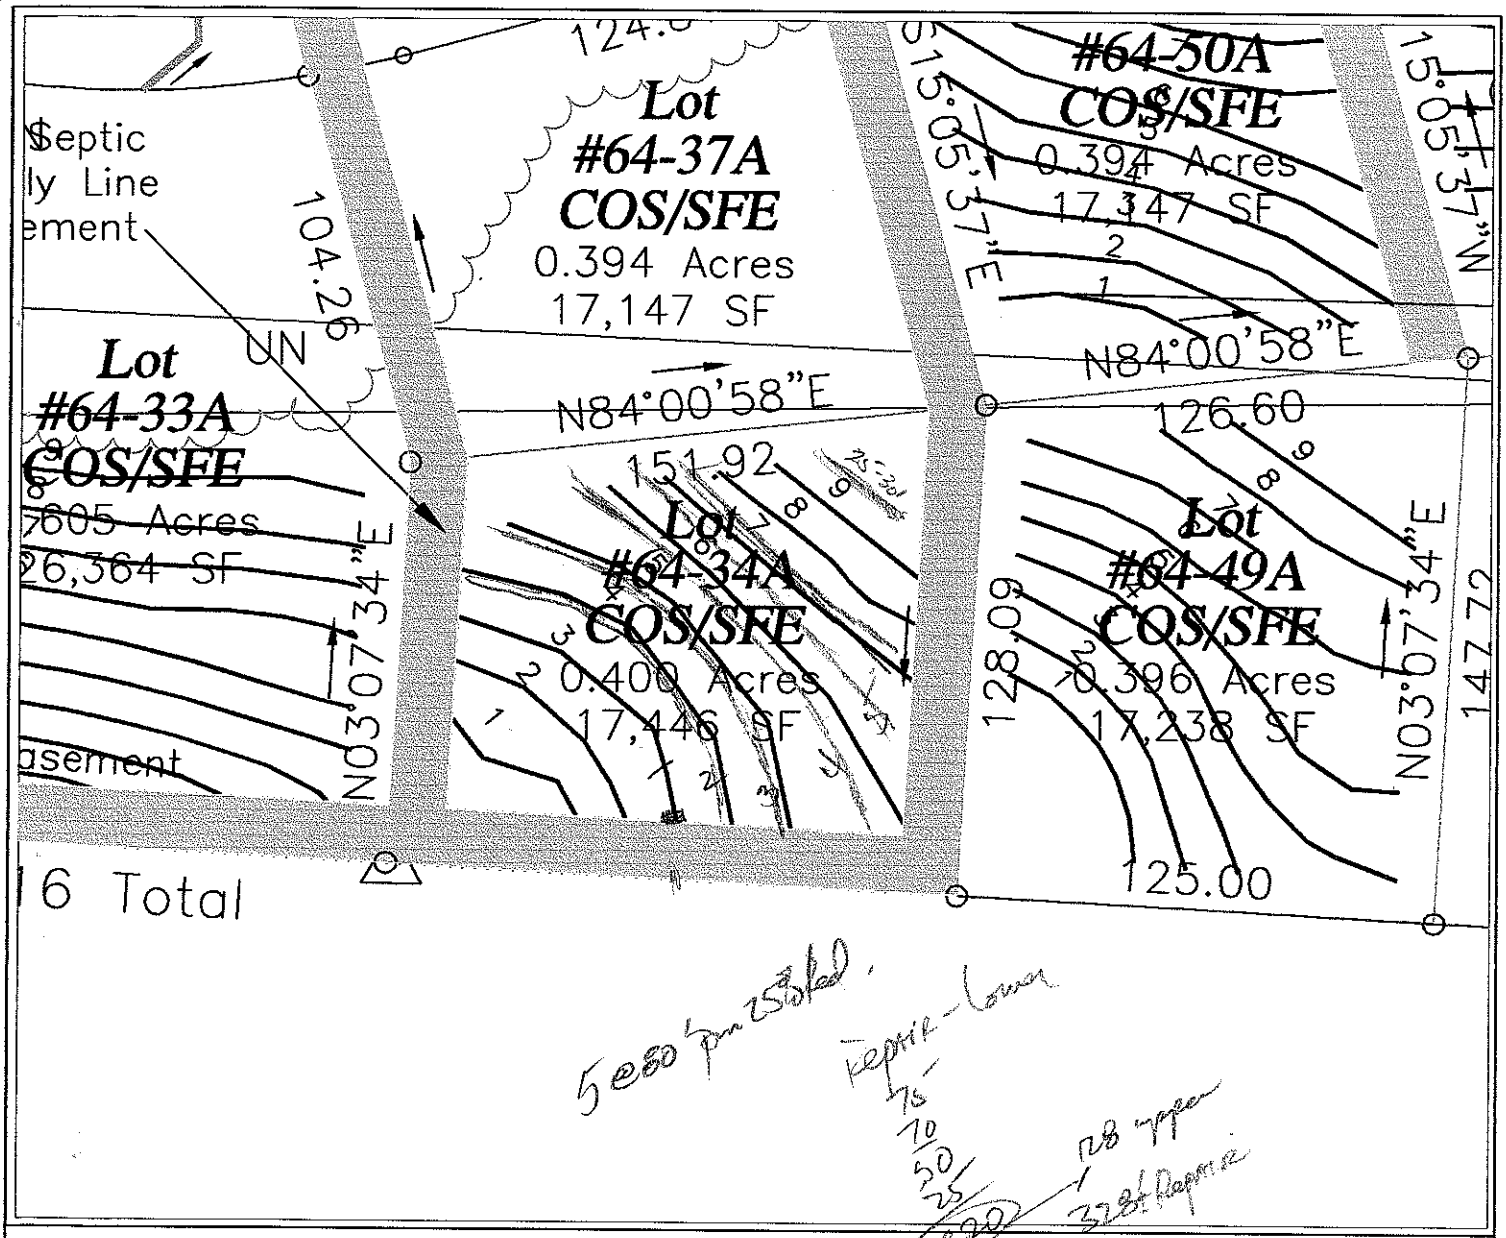


See Spec Sheet.
Repair - Lower
75
70
50
25
200
128 Type
328' Repair

LEGEND

- Areas contain soils with 24 inches or more of useable material and have potential for conventional and modified conventional septic systems.
- UN — Unsuitable areas.
- Septic Drainlines.
- Temporary Bench Mark (TBM)
- Well Location.

GRAPHIC SCALE
1" = 50'

50 0 50 100

FLAG #	COLOR	ROD READ.	LENGTH
1	B	2.7	58'
2	P	3.3	70'
3	R	4.8	92'
4	O	5.4	122'
5	Y	6.2	120'
6	B	7.3	123'
7	P	8.1	85'
8	B	8.6	70'
9	O	8.9	50'

TOTAL FOOTAGE = 790'

SYSTEM
- LINES
- FOOTAGE
- SYSTEM TYPE

REPAIR
- LINES
- FOOTAGE
- SYSTEM TYPE

SHEET 1 OF 1

SHEET TITLE: SITE PLANS & DRAINFIELD LAYOUT

PROJECT NAME: HIBLOCK DEVELOPMENT CORP. – EDGEWATER PARK III/LOT #34-A IREDELL COUNTY, NORTH CAROLINA NOVEMBER 2003

S&EC Soil & Environmental Consultants, PA
836 LaPhilip Court, Suite C ■ Concord, North Carolina 28027 ■ Phone: (704)788-9485 ■ Fax: (704) 788-9486

FILE G:\SEC\JOBS\1251
SCALE 1" = 50'
FIELD WORK S.A.R. W.G. & B.K.
DRAWN BY S.A.R.
PROJECT MGR. S.A.R.
PROJECT NO. 03-1251