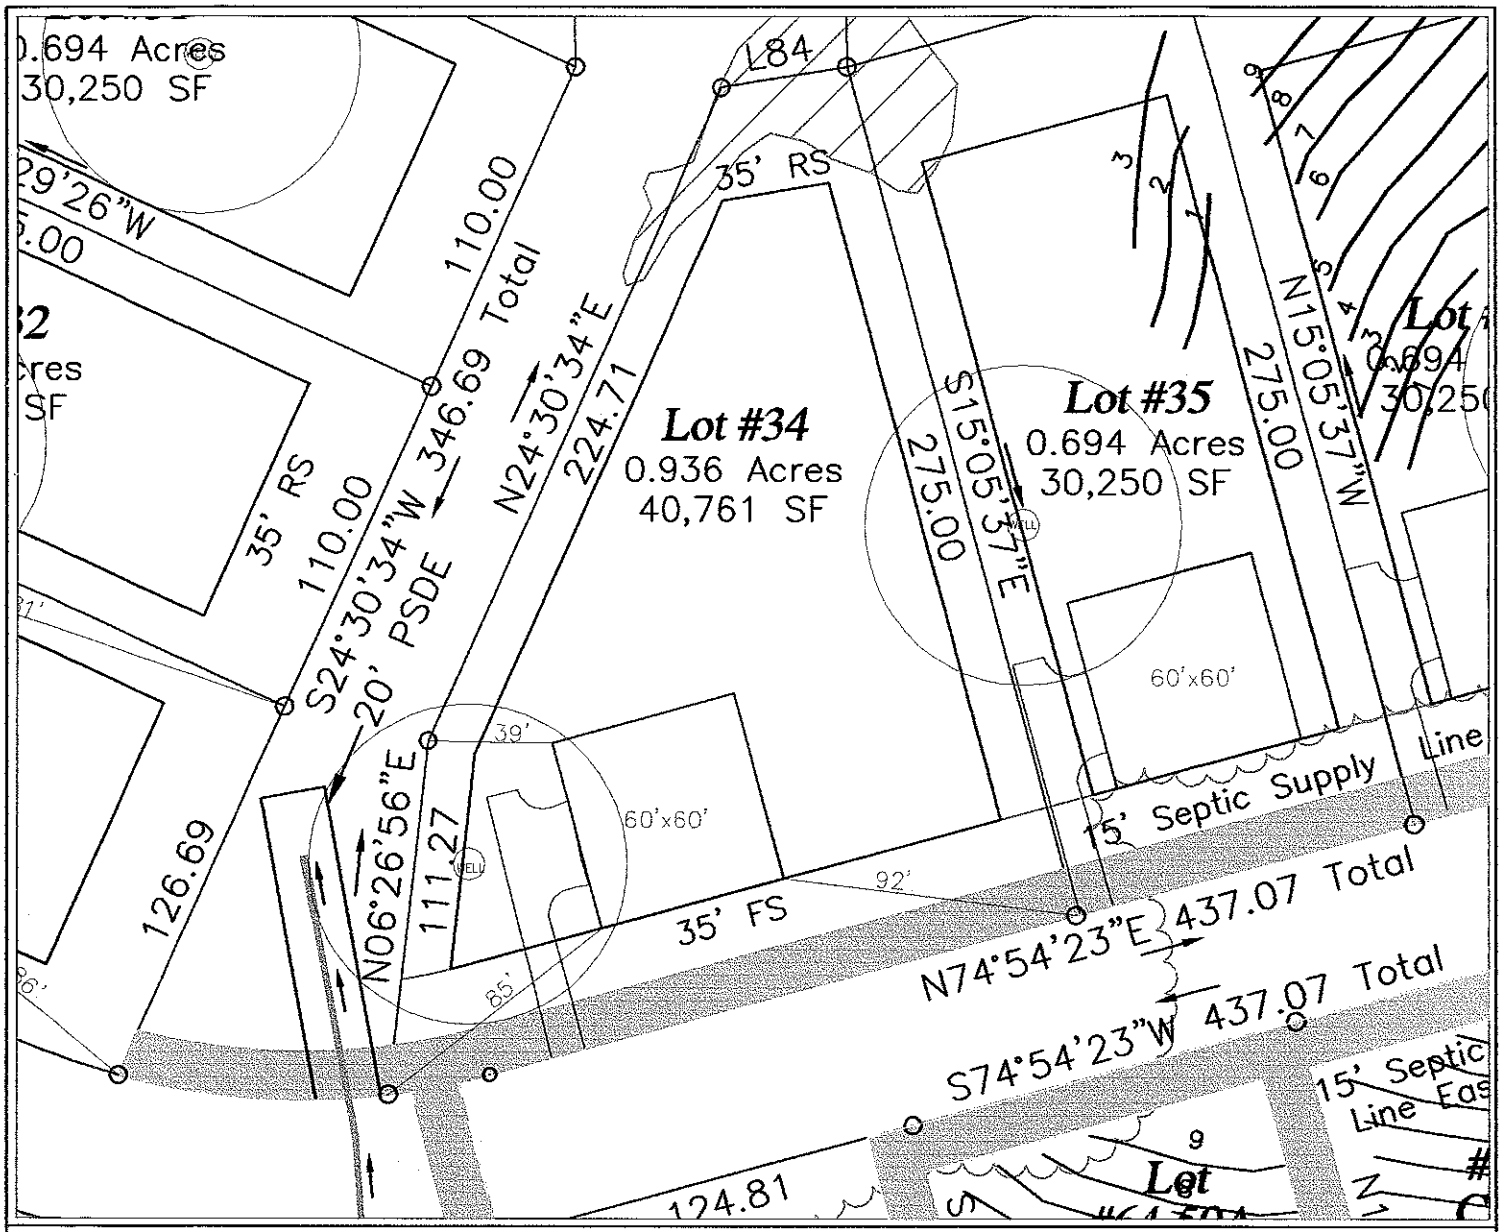


LEGEND

- Areas contain soils with 24 inches or more of useable material and have potential for conventional and modified conventional septic systems.
- UN — Unsuitable areas.
- Septic Drainlines.
- Temporary Bench Mark (TBM)
- Well Location.

GRAPHIC SCALE
1" = 60'

60 0 60 120

FLAG #	COLOR	ROD READ.	LENGTH
SEE LOT#34A			

TOTAL FOOTAGE =

SYSTEM
- LINES
- FOOTAGE
- SYSTEM TYPE

REPAIR
- LINES
- FOOTAGE
- SYSTEM TYPE

SHEET 1 of 1

SHEET TITLE: SITE PLANS & DRAINFIELD LAYOUT

PROJECT NAME: HANCOCK DEVELOPMENT CORP. – EDGEWATER PARK III/LOT#34 – IREDELL COUNTY, NORTH CAROLINA NOVEMBER 2003

S&EC Soil & Environmental Consultants, PA
226 Lafayette Court, Suite C ▪ Concord, North Carolina 28025 ▪ Phone (704)720-9485 ▪ Fax (704) 720-9486

FILE: C:\SEC\JOBS\1251
SCALE: 1" = 60'
FIELD WORK: S.A.R., W.O. & B.K.
DRAWN BY: S.A.R.
PROJECT MGR.: S.A.R.
PROJECT NO.: 03-1251