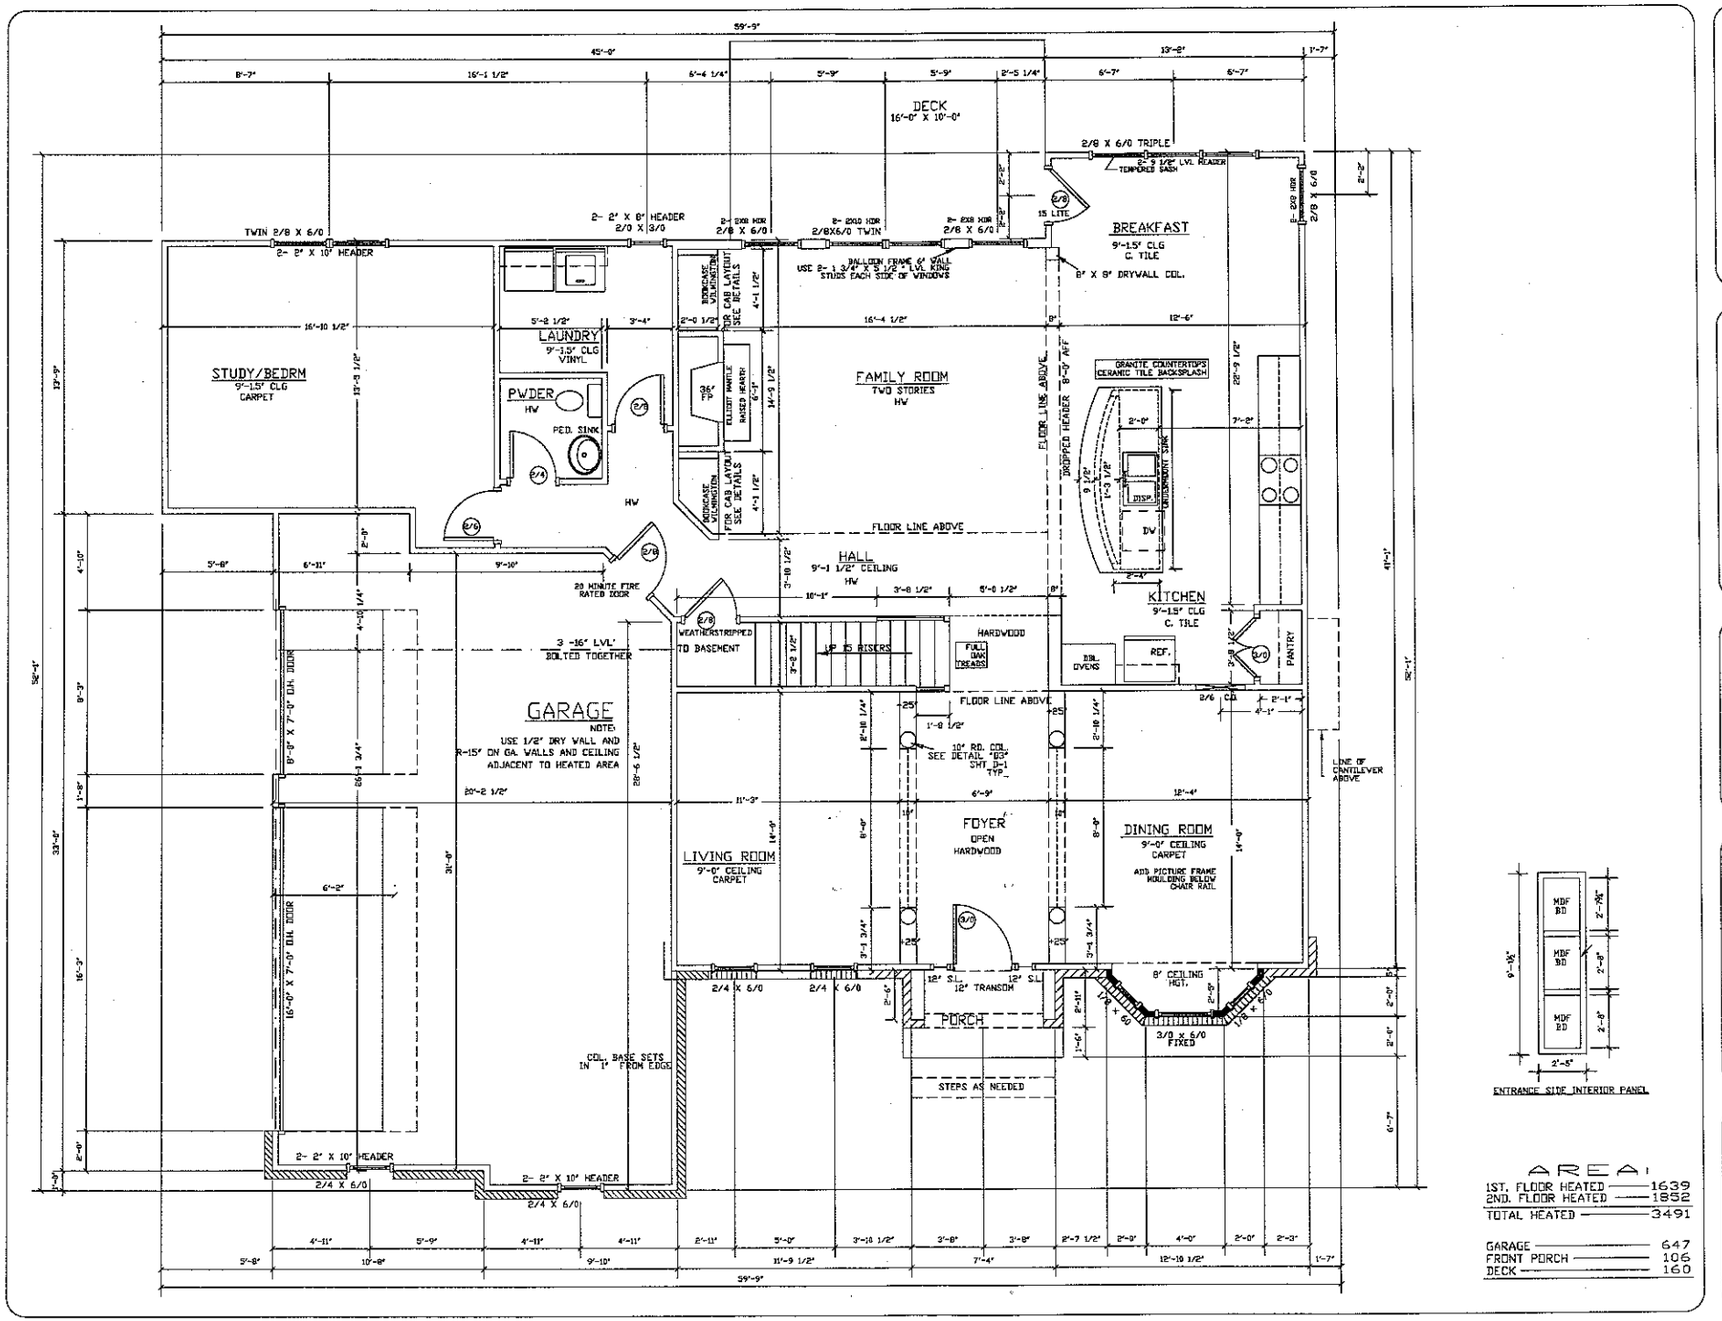


AREA

1ST. FLOOR HEATED	1639
2ND. FLOOR HEATED	1852
TOTAL HEATED	3491
GARAGE	647
FRONT PORCH	106
DECK	160


N
HELOCK DEVELOPMENT CORPORATION
300 MCGILL AVENUE NW.
CONCORD, NC 28027
(704) 788-4818 FAX (704) 784-3720

LOT #34 EDGEWATER PARK

CARLISLE

FIRST FLOOR PLAN

PLAN: CARLISLE
SCALE: 1/4"=1'-0"
DRAWN BY: BL
ESTIMATED BY: AK
CHECKED BY:

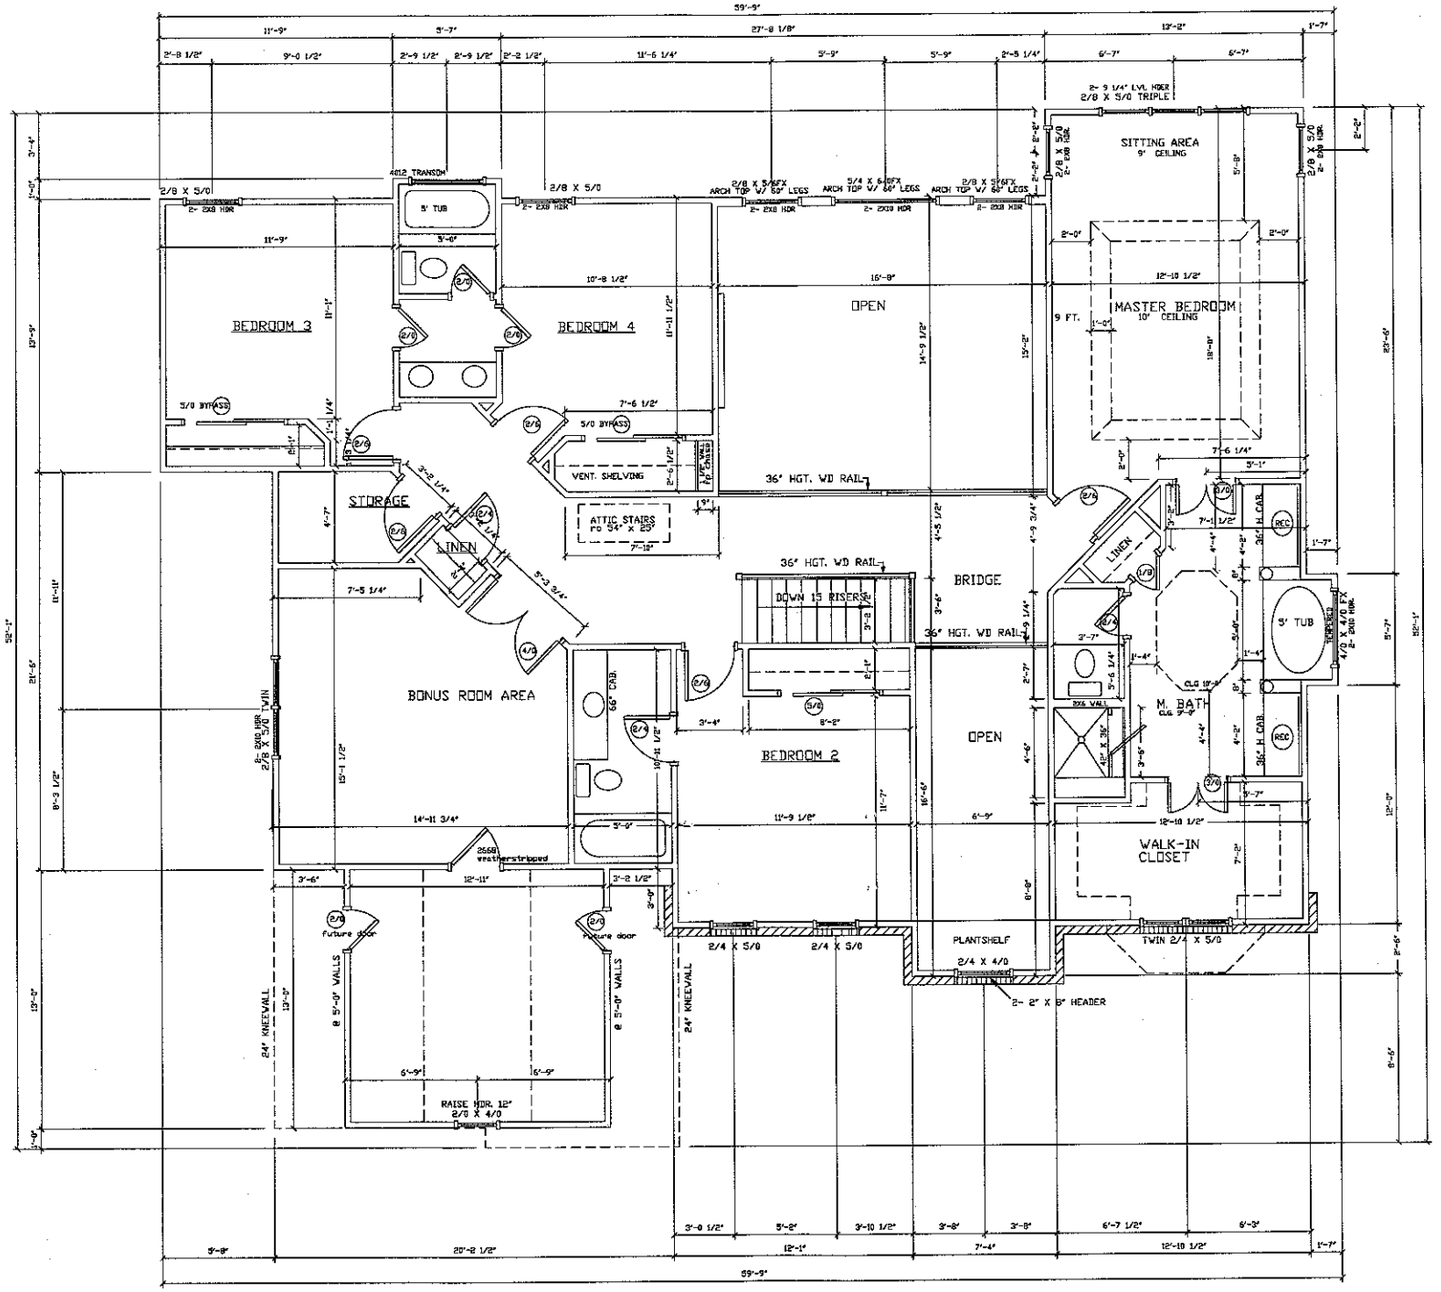


BLOCK DEVELOPMENT CORPORATION
300 MCGILL AVENUE NW.
CONCORD, NC
(704) 788-4818 FAX (704) 784-3720

LOT #34 KENSINGTON FOREST

CARLISLE

SECOND FLOOR PLAN

PLAN: CARLISLE
SCALE: 1/4"=1'-0"
DRAWN BY: BL
ESTIMATED BY: AK
CHECKED BY:

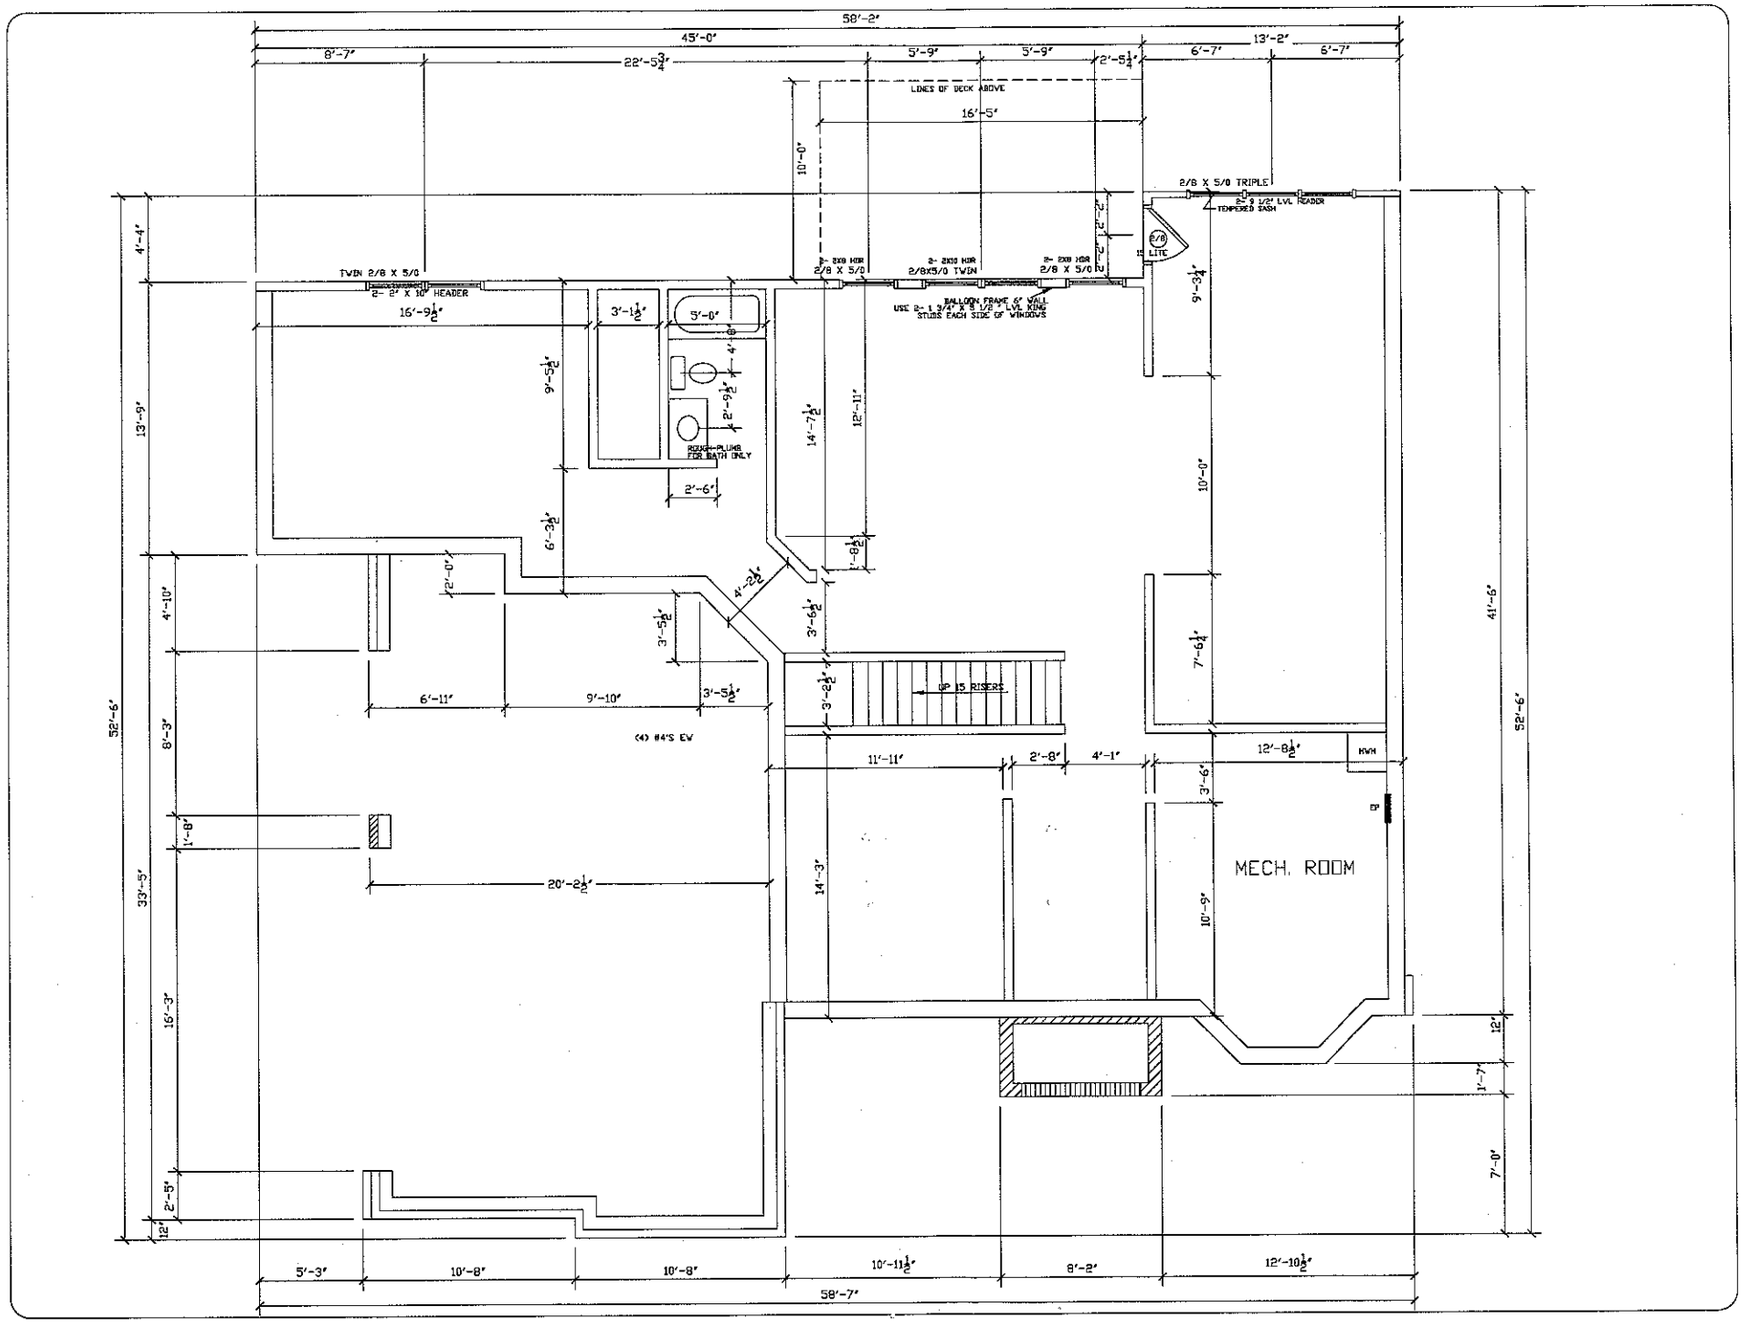

N
BLOCK DEVELOPMENT CORPORATION
30 MUSEUM AVENUE NW.
CONCORD, NC
(704) 788-4818 FAX (704) 784-3720

LOT #34 EDGEWATER PARK

CARLISLE

FOUNDATION PLAN

PLAN: CARLISLE
SCALE: 1/4"=1'-0"
DRAWN BY:
ESTIMATED BY:
CHECKED BY: