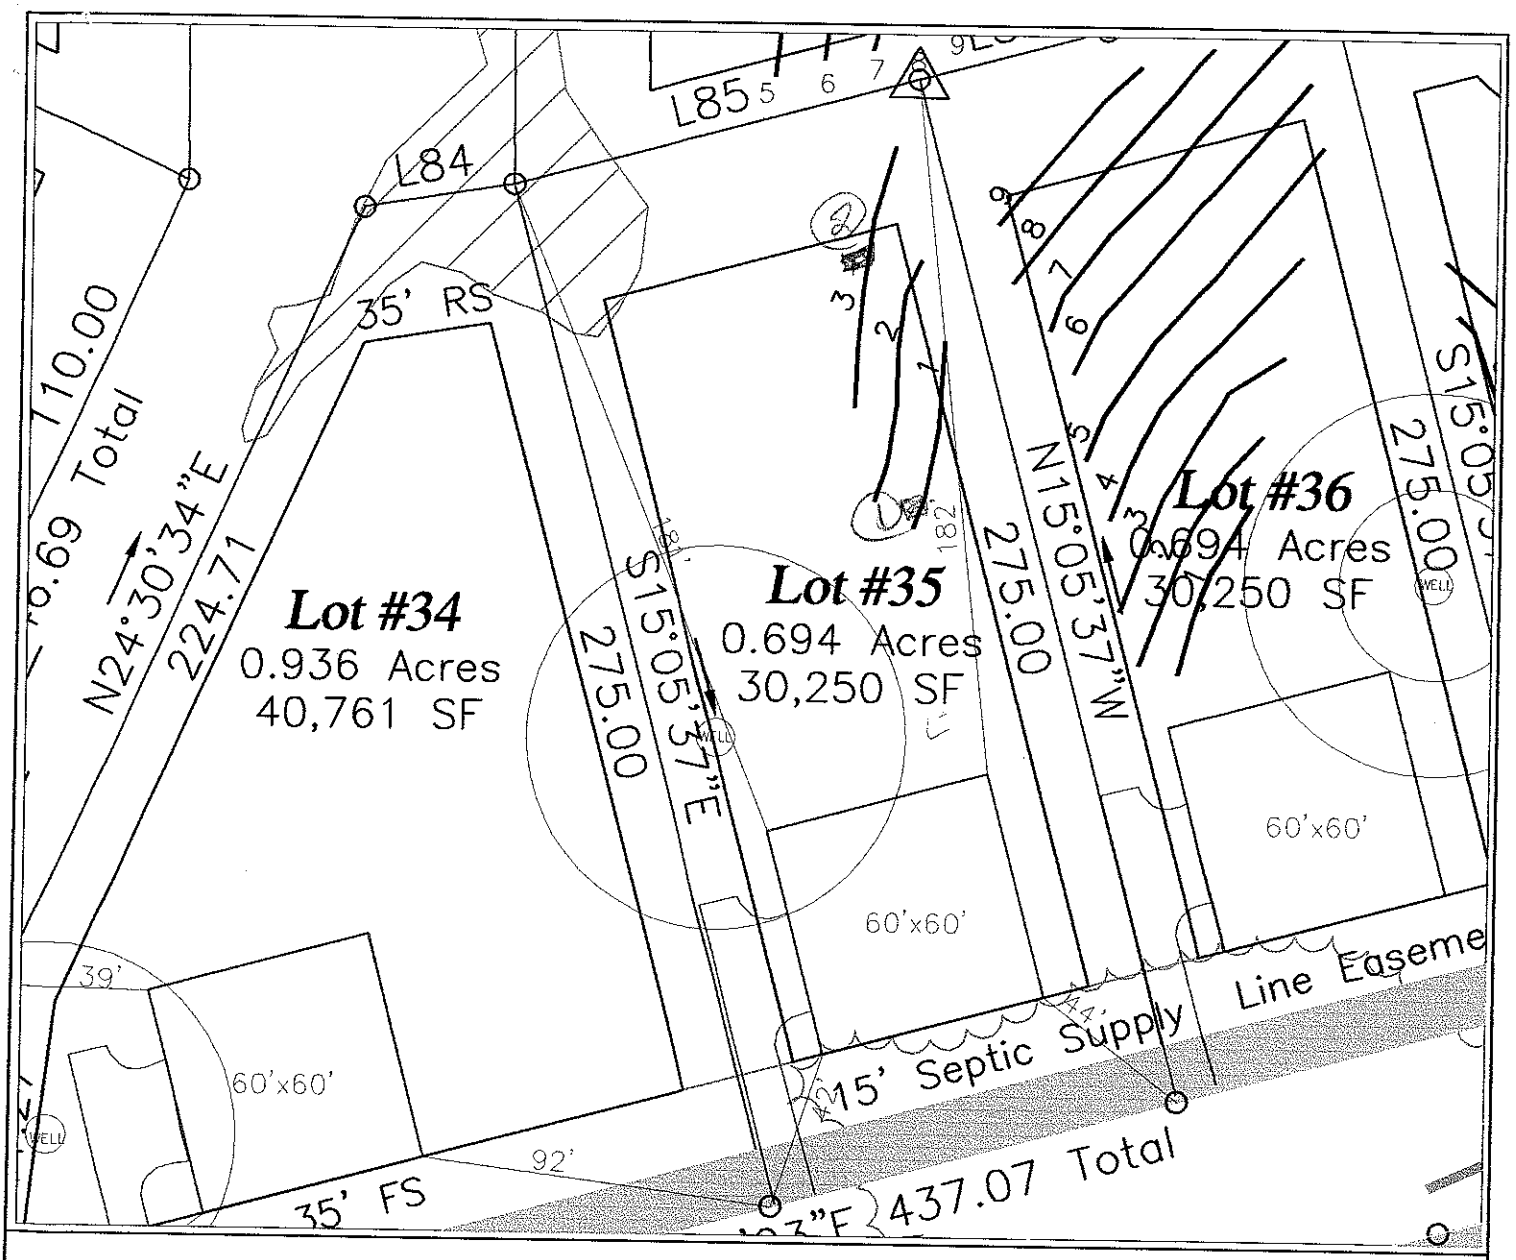


LEGEND

- Areas contain soils with 24 inches or more of useable material and have potential for conventional and modified conventional septic systems.
- UN — Unsuitable areas.
- Septic Drainlines.
- Temporary Bench Mark (TBM)
- Well Location.

GRAPHIC SCALE
1" = 50'

50 0 50 100

FLAG #	COLOR	ROD READ.	LENGTH
1	B	2.1	53'
2	P	4.7	66'
3	R	7.0	72'

TOTAL FOOTAGE = 191'

SYSTEM
- LINES
- FOOTAGE
- SYSTEM TYPE

REPAIR
- LINES
- FOOTAGE
- SYSTEM TYPE

SHEET 1 OF 1

SHEET TITLE: SITE PLANS & DRAINFIELD LAYOUT

PROJECT NAME: HIBLOCK DEVELOPMENT CORP. – EDGEWATER PARK III/LOT#35 – IREDELL COUNTY, NORTH CAROLINA NOVEMBER 2005

S&EC Soil & Environmental Consultants, PA
226 Loffville Court, Suite C ▪ Concord, North Carolina 28025 ▪ Phone (704)782-9485 ▪ Fax (704) 782-9486

FILE C:\SEC\JOBS\1251 | SCALE 1" = 50' | S.A.R. W.O. & B.K. | FIELD WORK S.A.R. | DRAWN BY S.A.R. | PROJECT MGR. S.A.R. | PROJECT NO. 05-1251