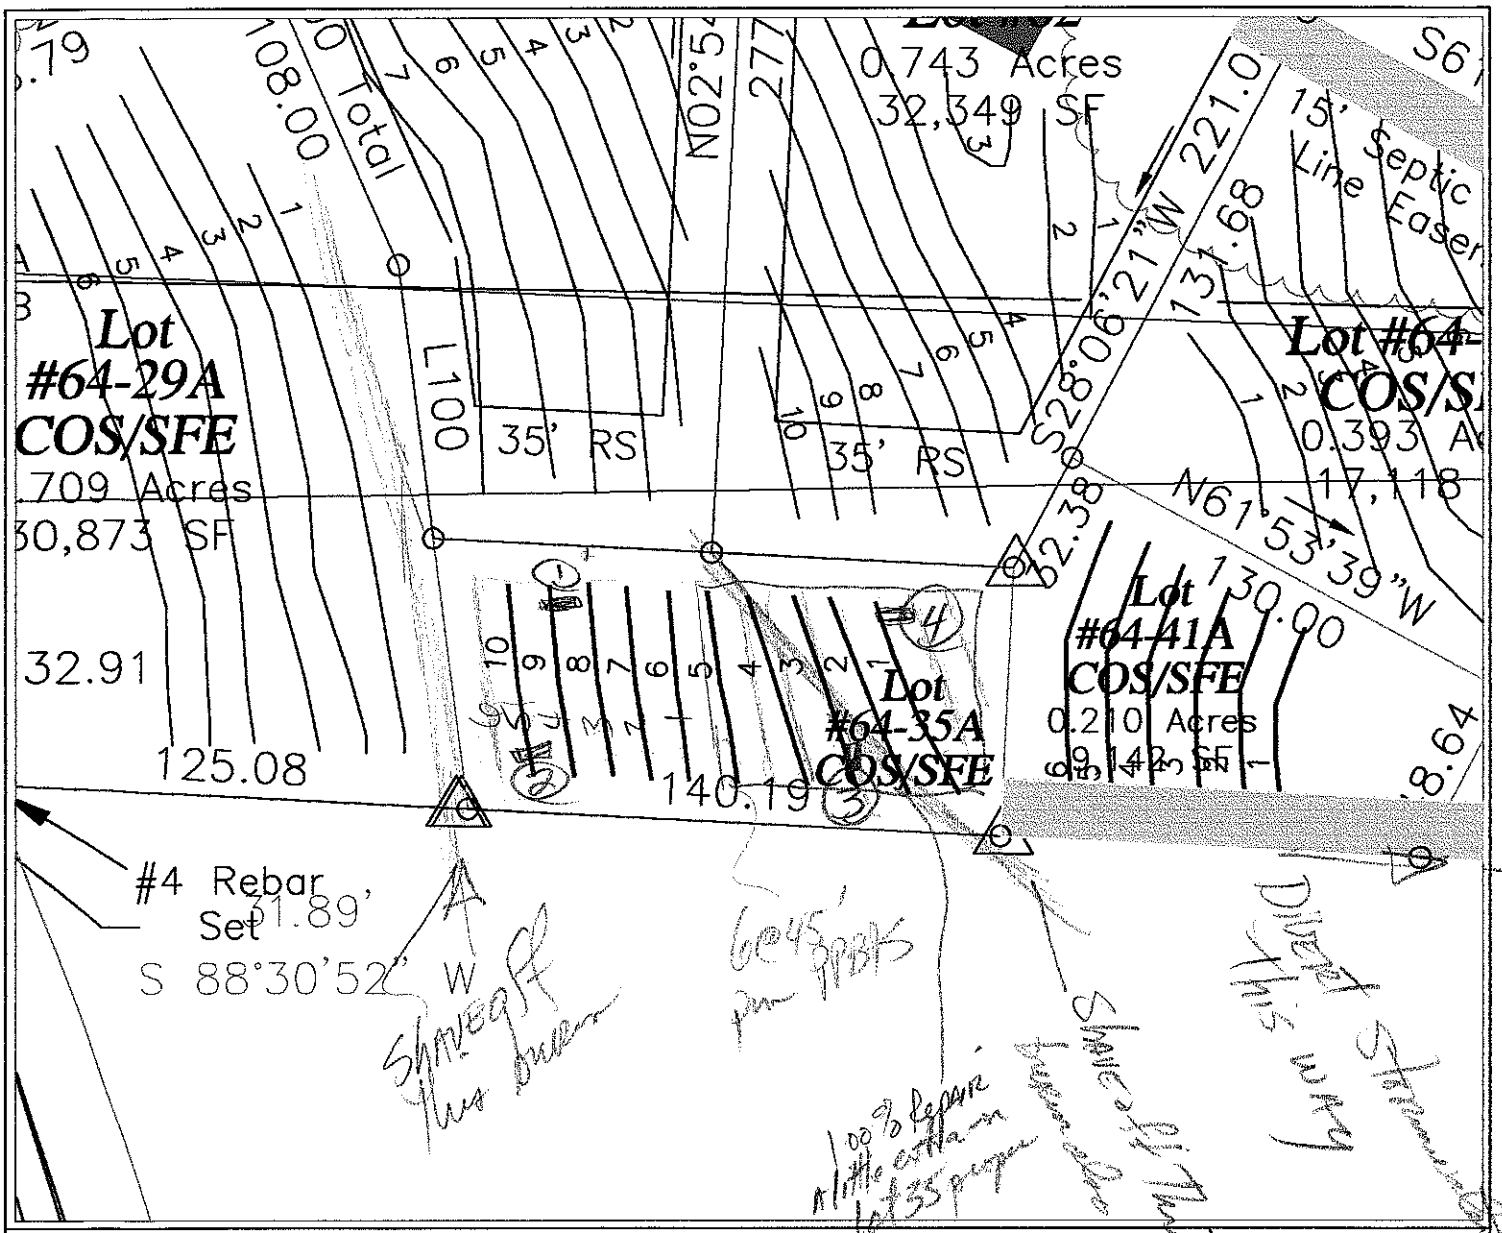


LEGEND

- Areas contain soils with 24 inches or more of useable material and have potential for conventional and modified conventional septic systems.
- UN — Unsuitable areas.
- Septic Drainlines.
- Temporary Bench Mark (TBM)
- Well Location.

GRAPHIC SCALE
1" = 50'

50 0 50 100

FLAG #	COLOR	ROD READ.	LENGTH
1	Y	3.9	55'
2	B	3.9	53'
3	R	3.8	57'
4	P	4.8	57'
5	O	5.7	54'
6	Y	6.6	51'
7	B	7.3	51'
8	P	7.9	51'
9	R	8.4	51'
10	O	8.8	51'

TOTAL FOOTAGE = 531'

SYSTEM
- LINES
- FOOTAGE
- SYSTEM TYPE

REPAIR
- LINES
- FOOTAGE
- SYSTEM TYPE

SHEET 1 of 1

SHEET TITLE: SITE PLANS & DRAINFIELD LAYOUT

PROJECT NAME: NIBLOCK DEVELOPMENT CORP. – EDGEWATER PARK III/LOT#35–A IREDELL COUNTY, NORTH CAROLINA NOVEMBER 2003

S&EC Soil & Environmental Consultants, P.A.

636 Lafferty Court, Suite C ▪ Concord, North Carolina 28039 ▪ Phone (704)789-9403 ▪ Fax (704) 789-9406

FILE C:\SEC\JOBS\1251
SCALE 1" = 50'
FIELD WORK S.A.R., W.G. & B.K.
DRAWN BY S.A.R.
PROJECT MGR.
PROJECT NO. 03-1251