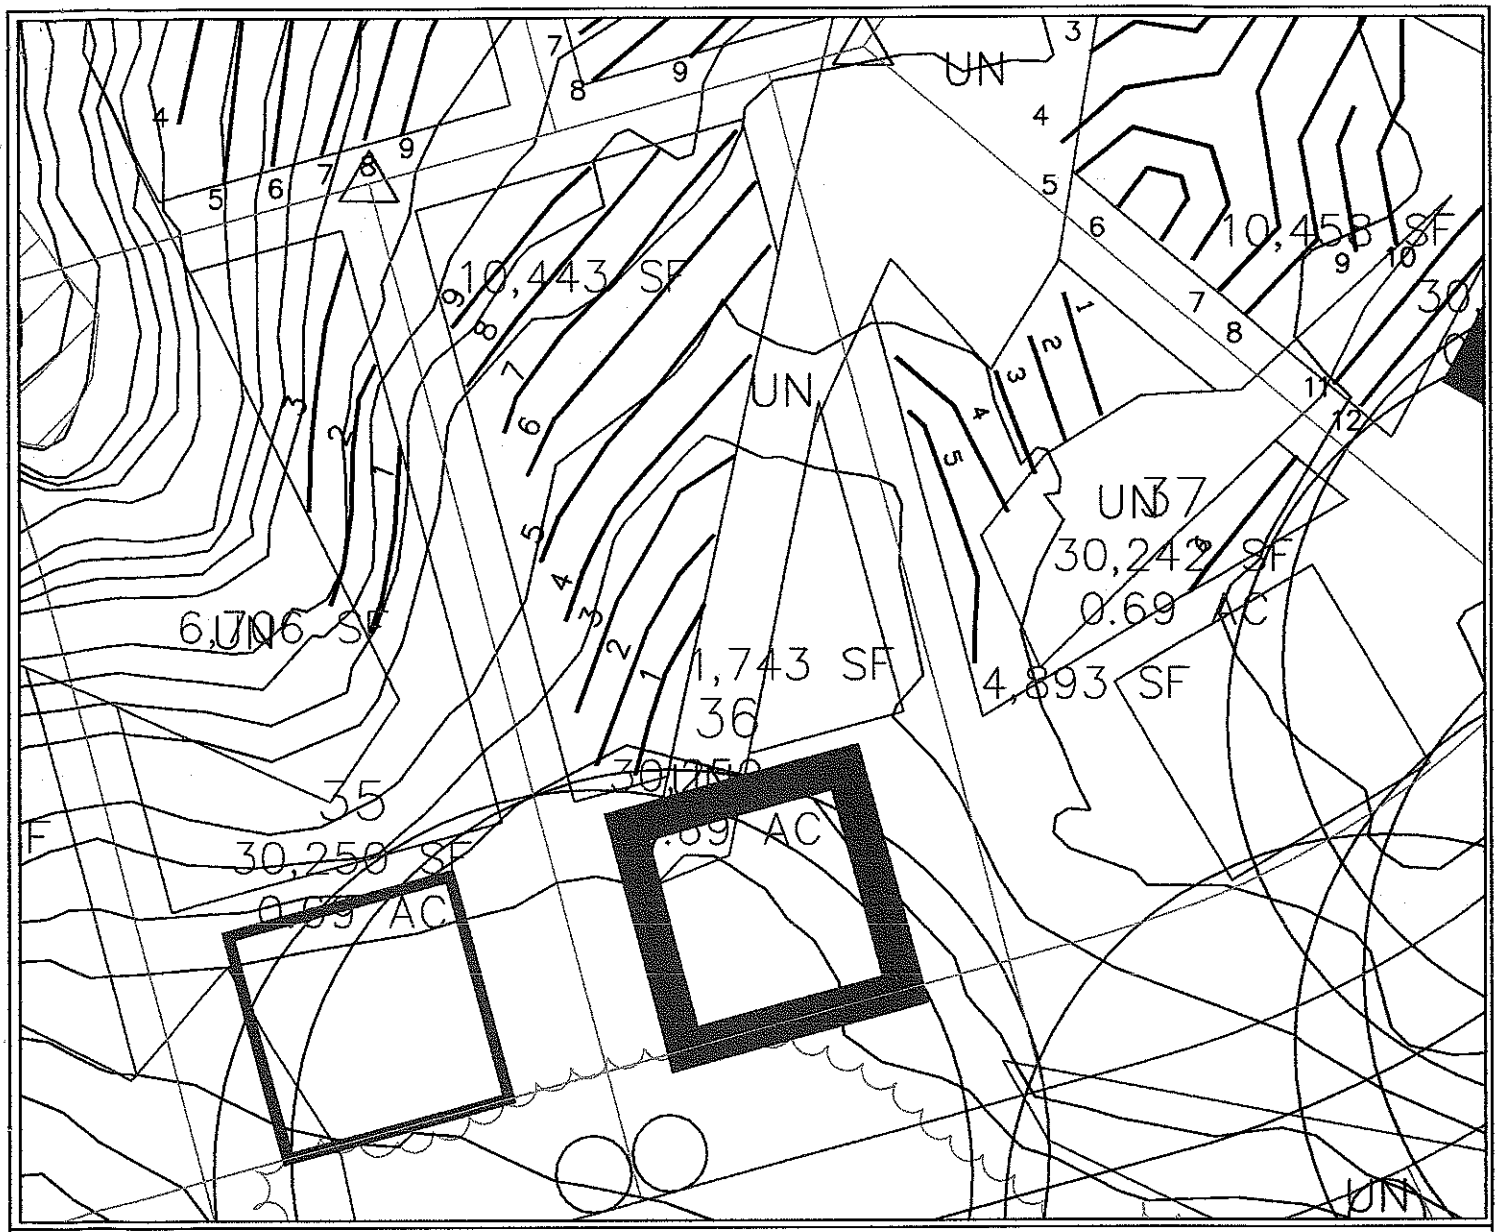


LEGEND

- Areas contain soils with 24 inches or more of useable material and have potential for conventional and modified conventional septic systems.
- UN — Unsuitable areas.
- Septic Drainlines.
- Temporary Bench Mark (TBM)
- Well Location.

GRAPHIC SCALE

1" = 50'

50 0 50 100

FLAG #	COLOR	ROD READ.	LENGTH
1	B	2.7	51'
2	P	3.4	58'
3	R	4.5	79'
4	O	5.1	83'
5	Y	6.0	86'
6	B	7.2	100'
7	P	8.1	92'
8	R	9.6	88'
9	O	10.7	55'

TOTAL FOOTAGE = 692'

SYSTEM
- LINES
- FOOTAGE
- SYSTEM TYPE

REPAIR
- LINES
- FOOTAGE
- SYSTEM TYPE

SHEET 1 OF 1

SHEET TITLE:
SITE PLANS & DRAINFIELD LAYOUT

PROJECT NAME:
NIBLOCK DEVELOPMENT CORP.
- EDGEWATER PARK III/LOT#36 -
IREDELL COUNTY, NORTH CAROLINA
NOVEMBER 2003

S&EC Soil & Environmental Consultants, PA
226 Lafferty Court, Suite C ▪ Concord, North Carolina 28069 ▪ Phone (704)795-9485 ▪ Fax (704) 795-9486

FILE C:\SEC\JOBS\1351
SCALE 1" = 50'
FIELD WORK S.A.R. W.O. & B.K.
DRAWN BY S.A.R.
PROJECT MGR. S.A.R.
PROJECT NO. 03-1351