
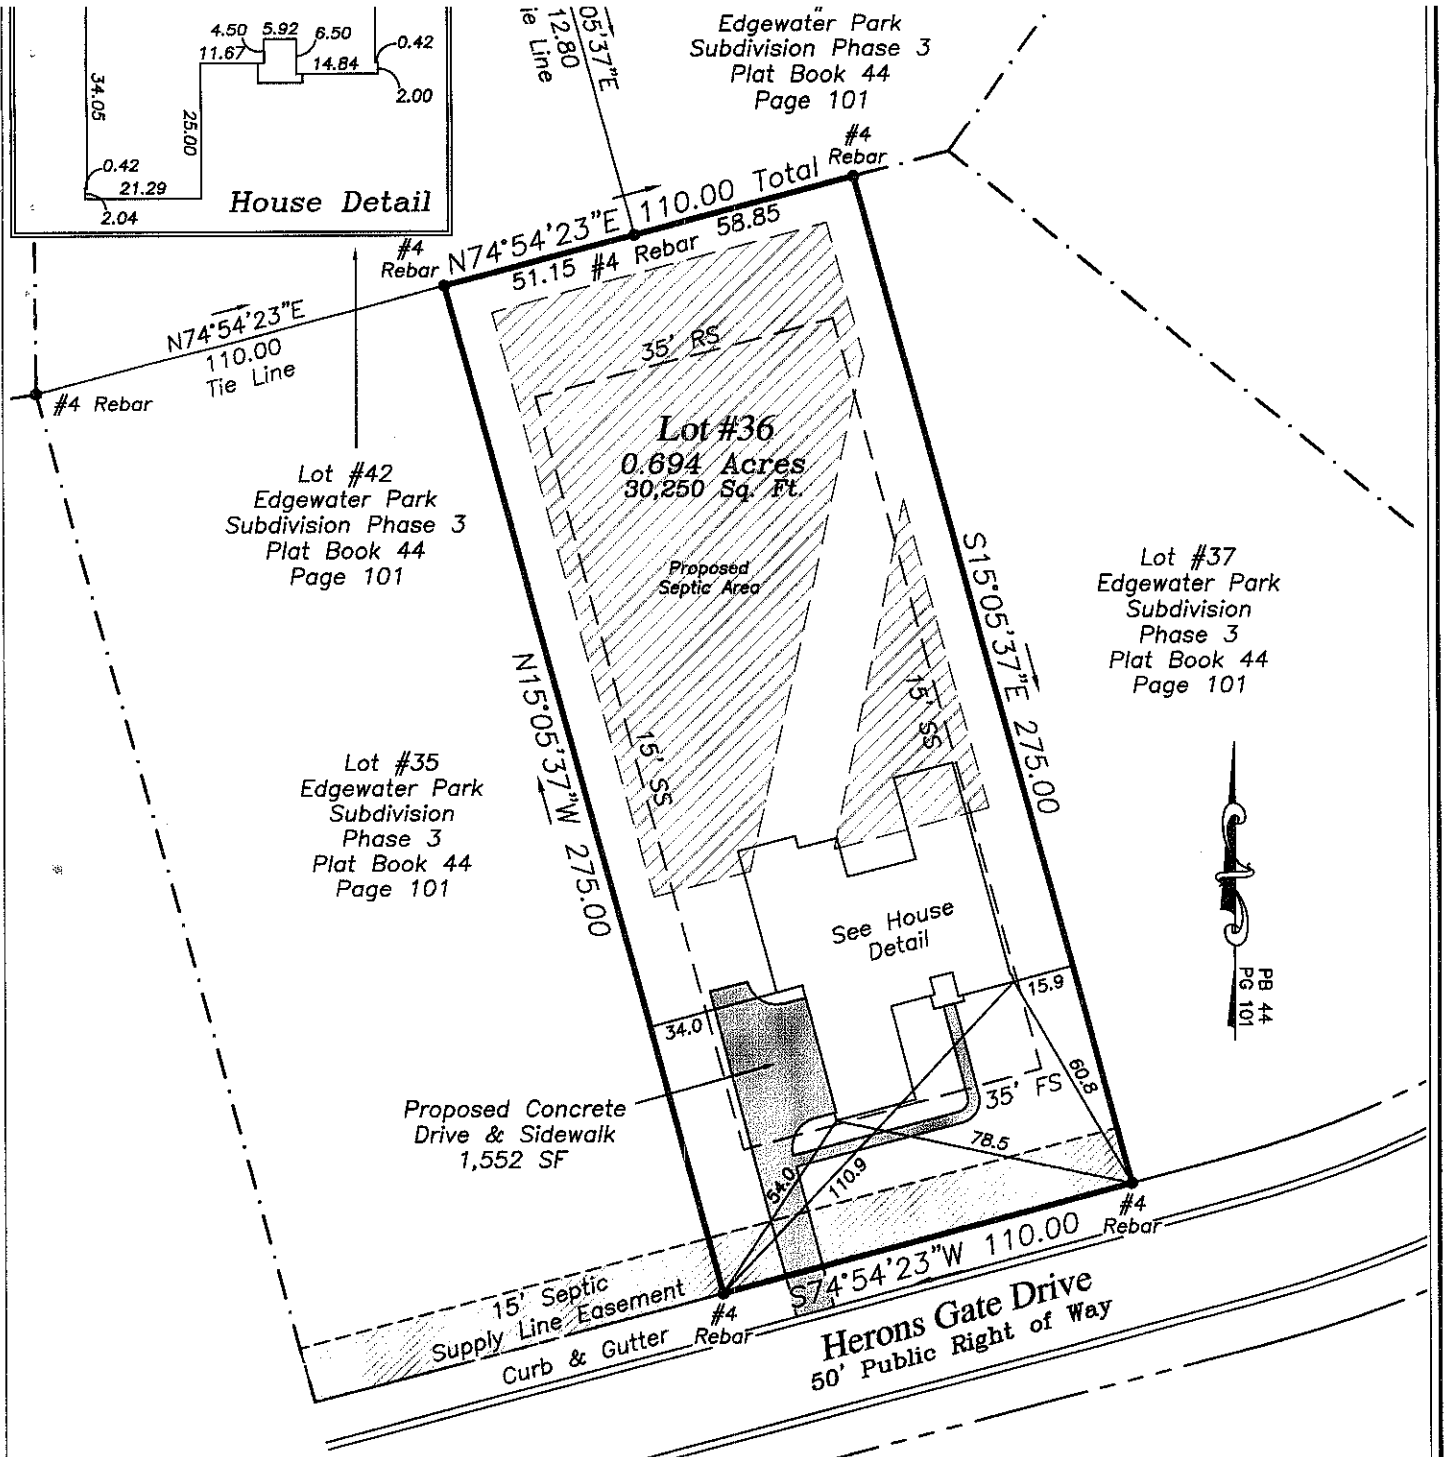


Owner

Niblock Development Corp.
300 McGill Avenue, NW
Concord, N.C. 28027
(704) 331-4745

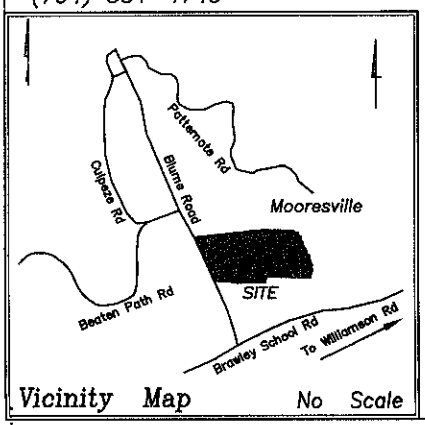

Preliminary Site Plan for

Niblock Development Corp.

Davidson Township Iredell County N. C.
Scale 1"= 50' Date of Survey July 15th, 2005
Reference
PB 44 PG 101 Lot #36 Edgewater Park Subdivision Phase 3

GRAPHIC SCALE

50 0 25 50 100 200

(IN FEET)
1 inch = 50 ft.

PIEDMONT DESIGN ASSOCIATES, P.A.
ENGINEERING — SURVEYING — PLANNING
125 E. Plaza Dr., Suite 104, Mooresville, N.C. 28115
Phone (704) 664-7888 Fax (704) 664-1778