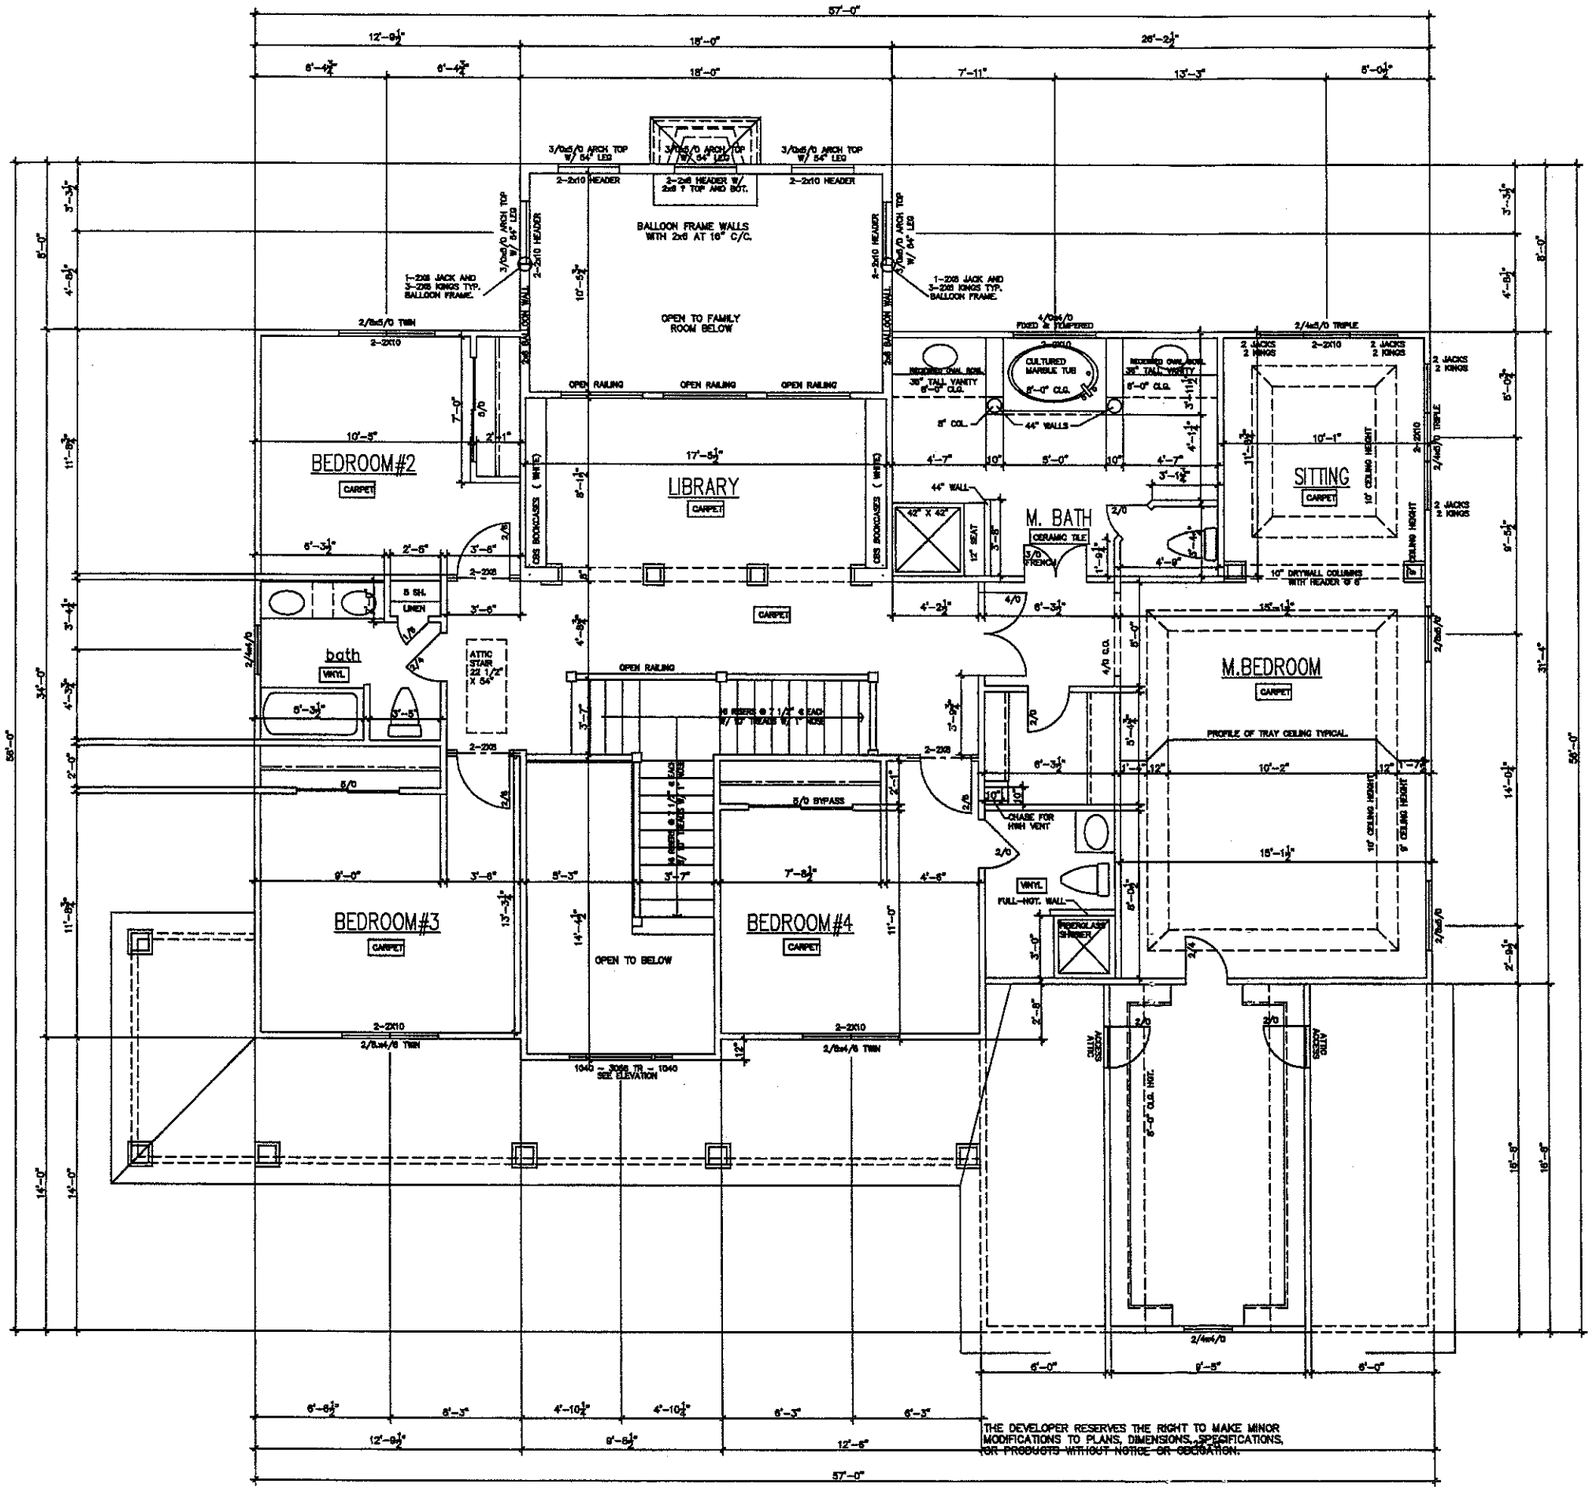


SECOND FLOOR PLAN

Scale: 1/4" = 1'-0"