
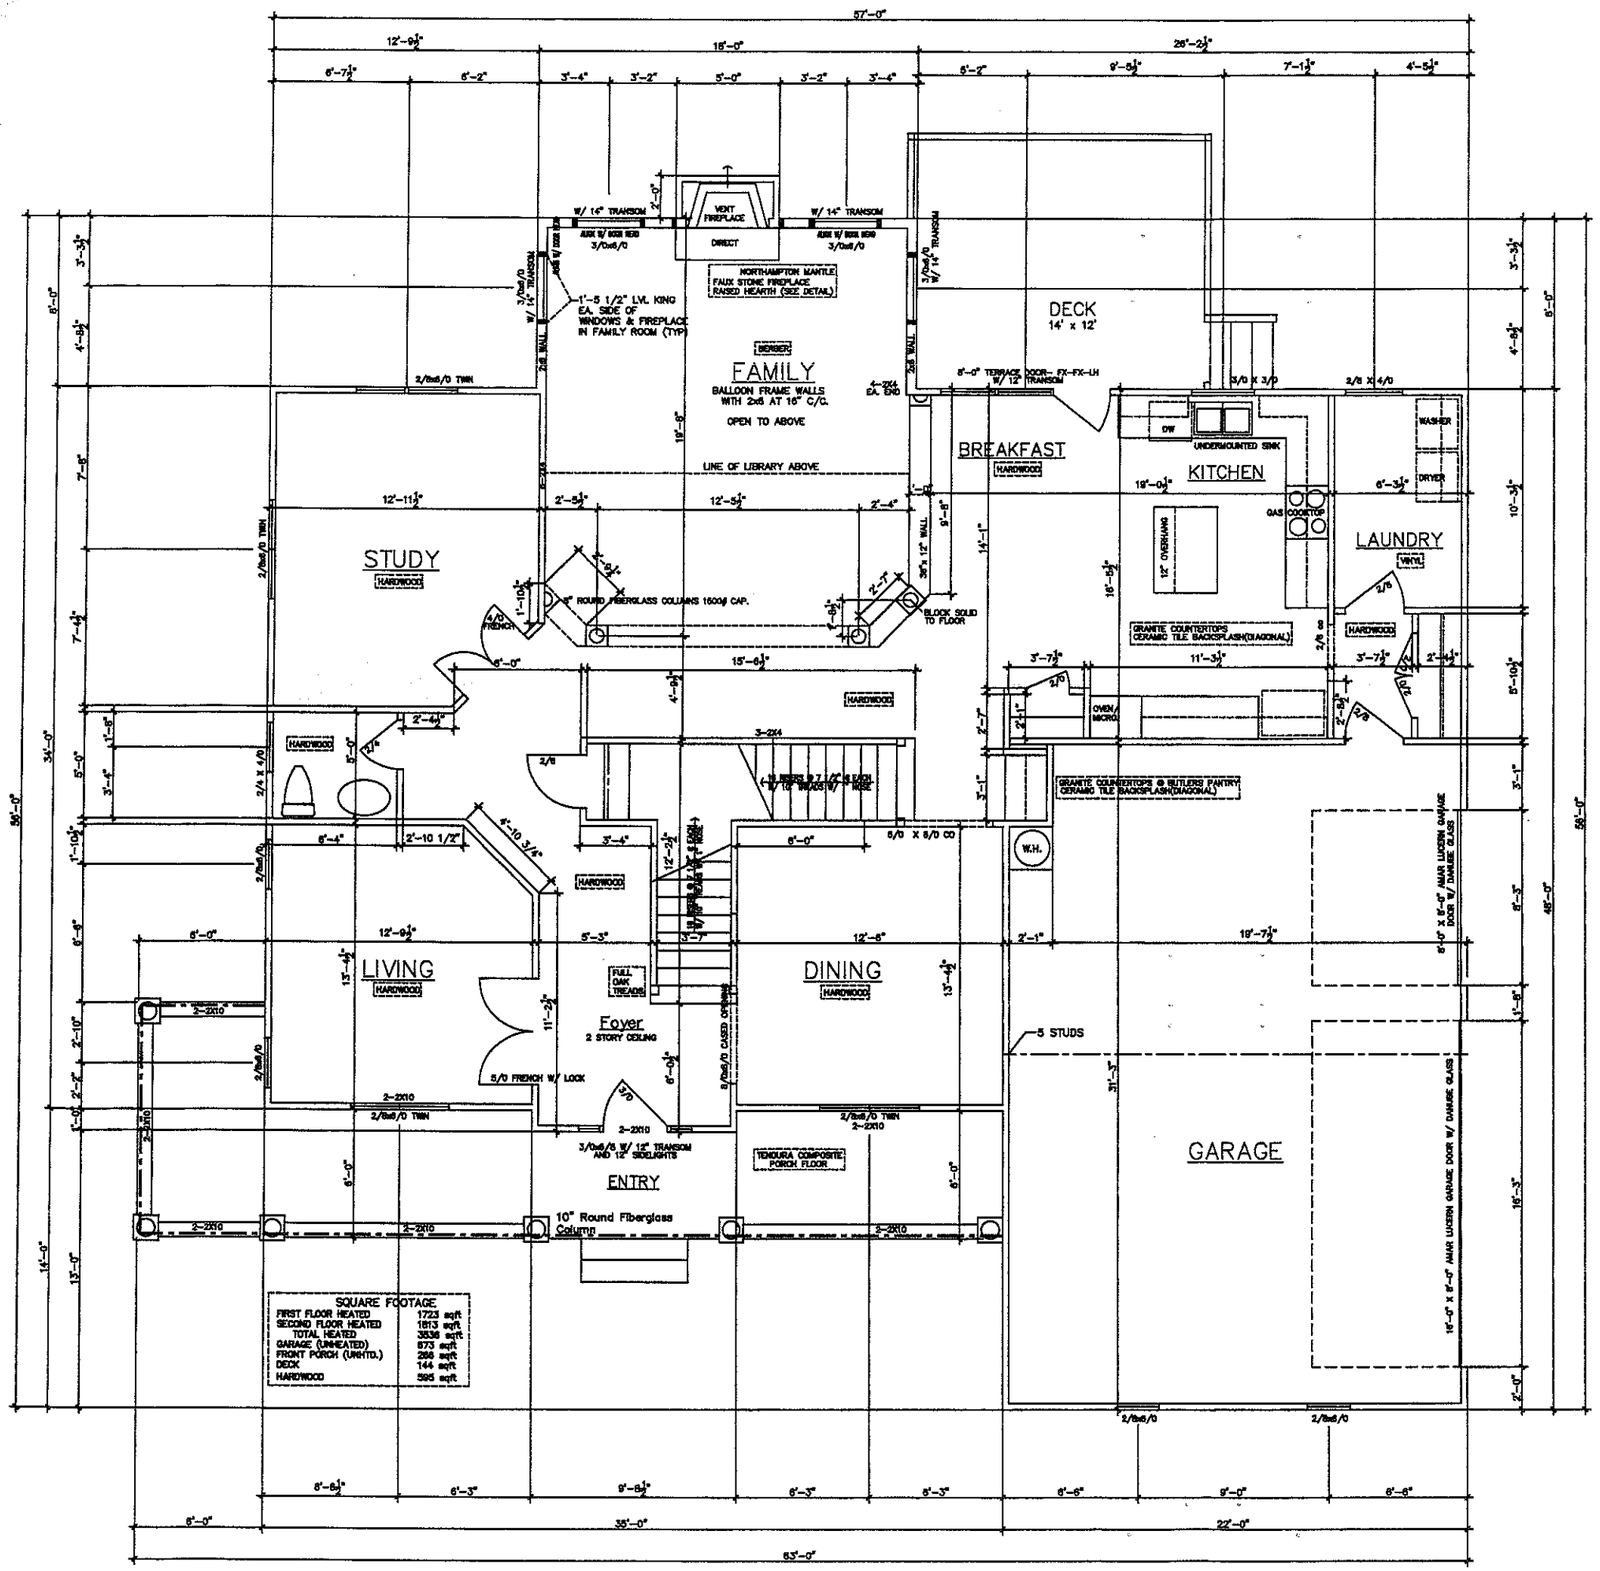


Acknowledgement Of
Plans Submittal ONLY!

Date 4/5/05

Pat Carpenter Date 4-5-05

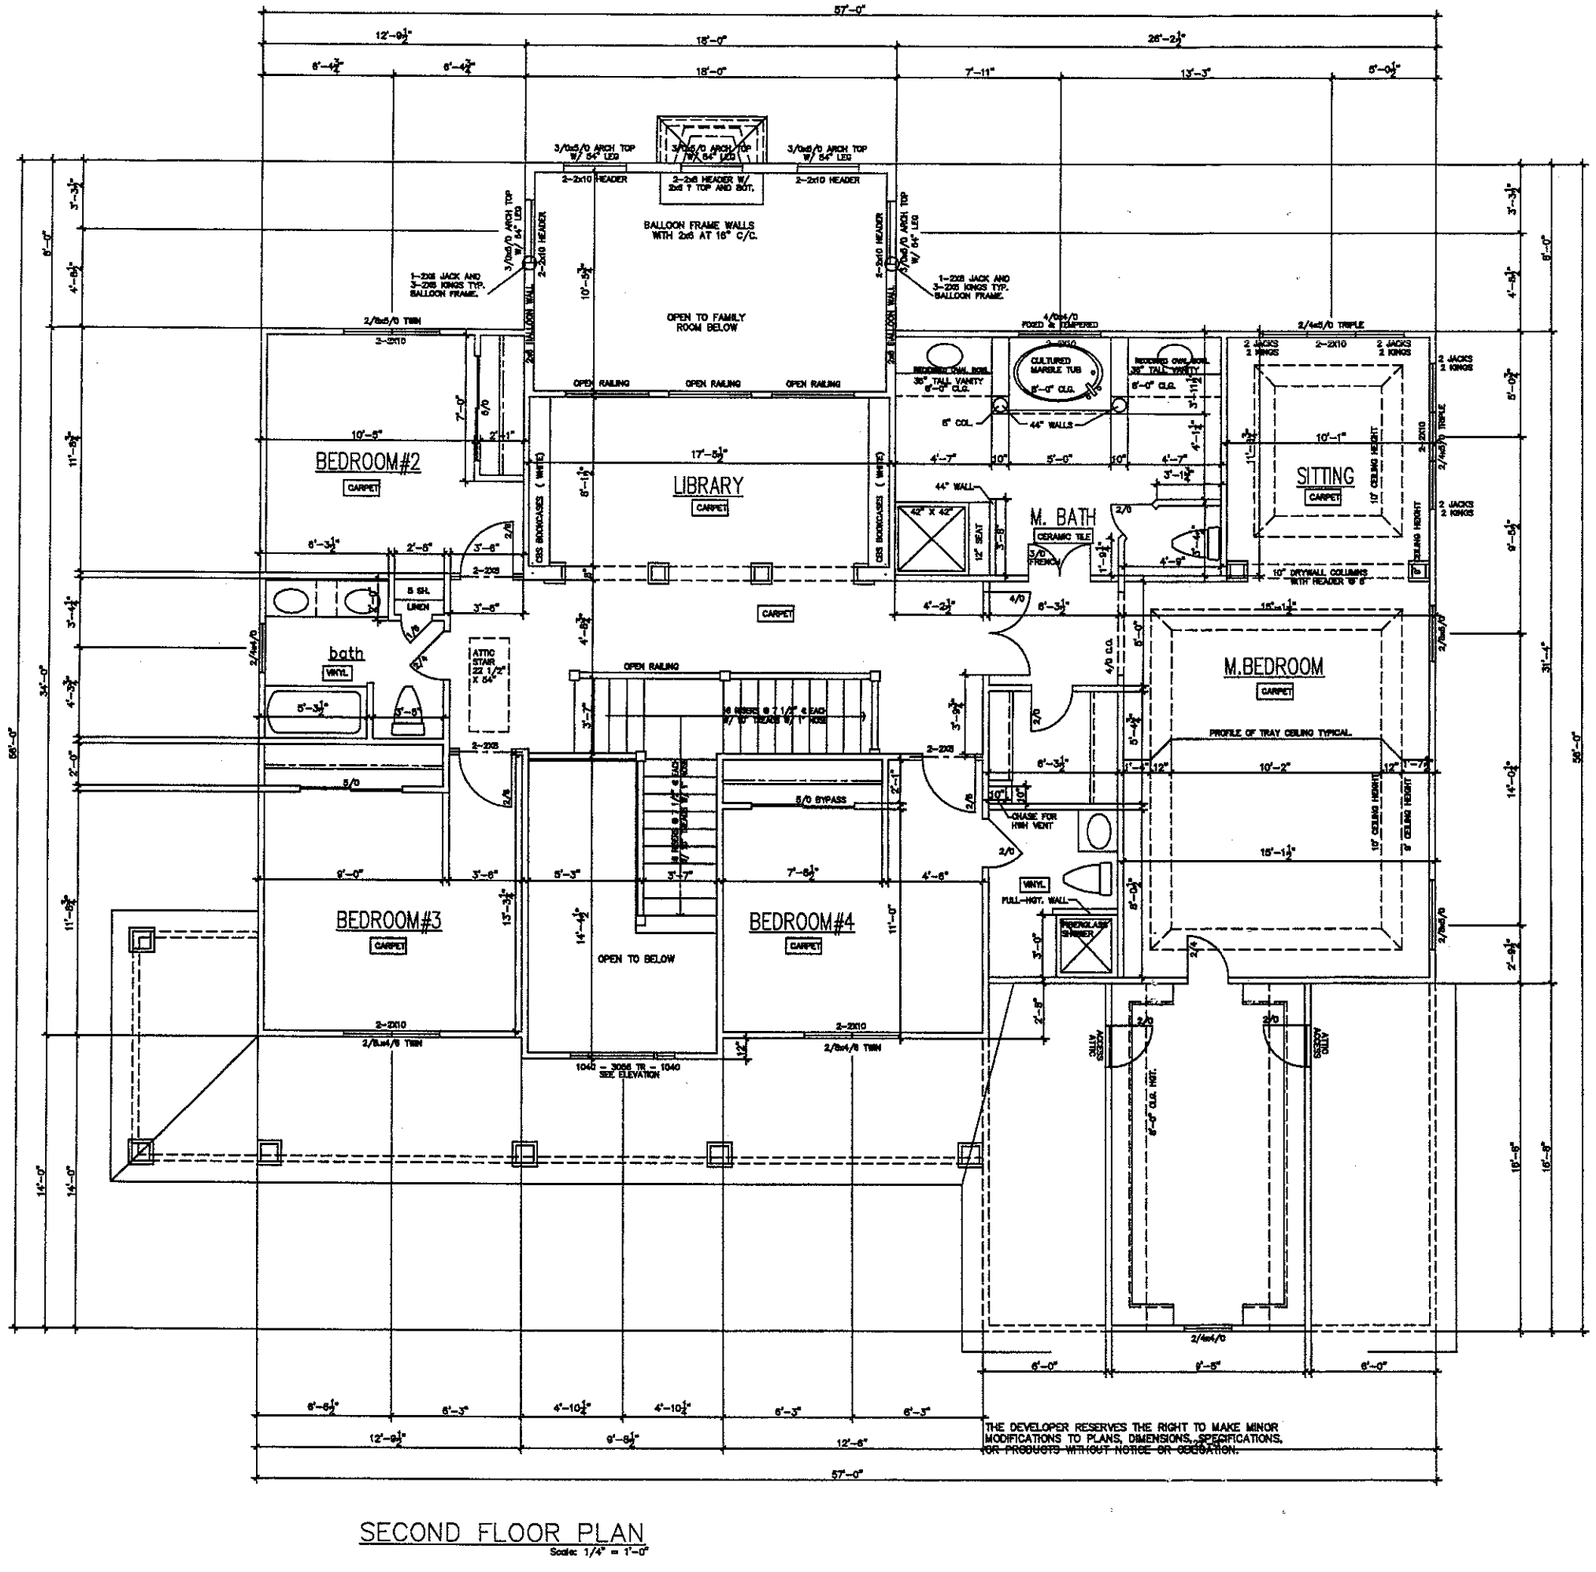

SECOND FLOOR PLAN

Scale: 1/4" = 1'-0"