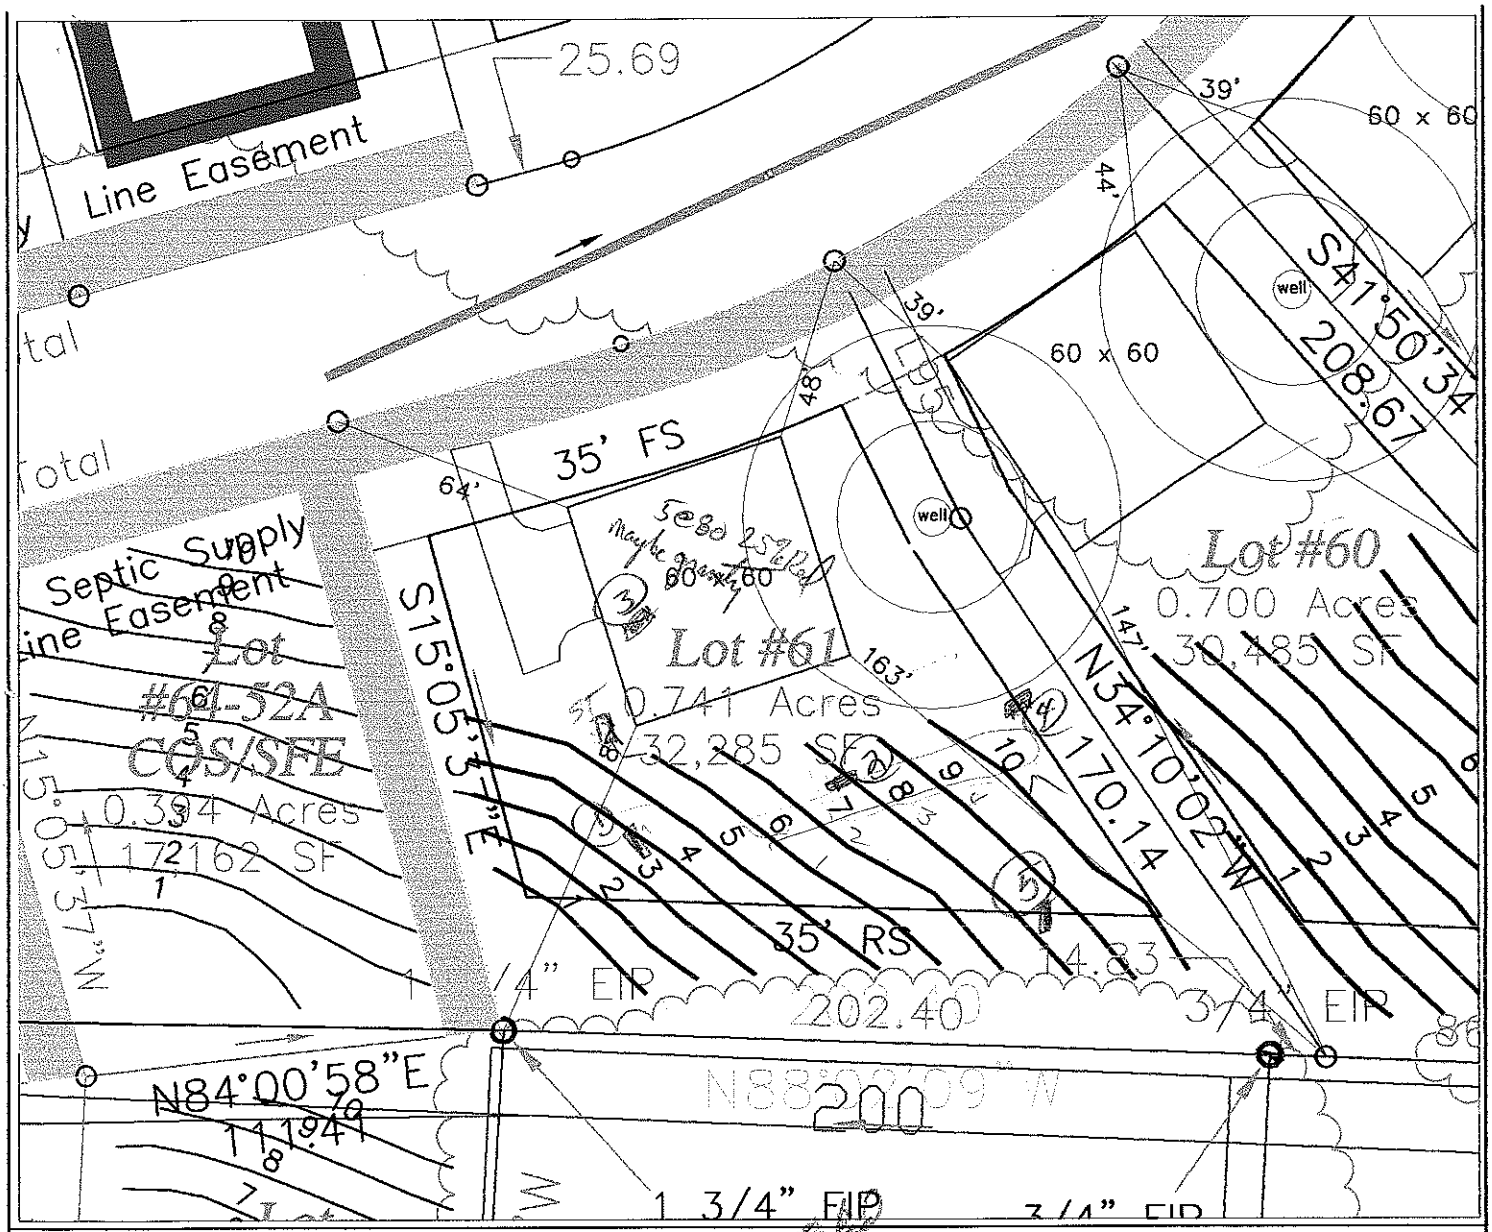


LEGEND

- Areas contain soils with 24 inches or more of useable material and have potential for conventional and modified conventional septic systems.
- UN — Unsuitable areas.
- Septic Drainlines.
- Temporary Bench Mark (TBM)
- Well Location.

GRAPHIC SCALE

1" = 50'

50 0 50 100

FLAG #	COLOR	ROD READ.	LENGTH
TBM		1.5	
1	R	4.5	50
2	O	5.1	66
3	Y	5.4	85
4	B	6.0	110
5	P	6.5	128
6	R	7.4	97
7	O	8.2	95
8	Y	8.6	93
9	B	9.2	91
10	P	9.7	95

TOTAL FOOTAGE = 909

SYSTEM
- LINES
- FOOTAGE
- SYSTEM TYPE

REPAIR
- LINES
- FOOTAGE
- SYSTEM TYPE

SHEET 1 of 2

SHEET TITLE: SITE PLANS & DRAINFIELD LAYOUT

PROJECT NAME: HIBLOCK DEVELOPMENT CORP. – EDGEWATER PARK III/LOT #61 – IREDELL COUNTY, NORTH CAROLINA NOVEMBER 2003

S&EC Soil & Environmental Consultants, PA
825 Lafferty Court, Suite C • Concord, North Carolina 28027 • Phone (704)795-9405 • Fax (704) 789-9405

PROJECT NO. 03-1281
PROJECT MGR. S.A.R.
DRAWN BY S.A.R.
FIELD WORK S.A.R., W.O. & B.K.
SCALE 1" = 50'
FILE C:\SEC\JOBS\1281