

Acknowledgement Of
Plans Submittal ONLY!
Date 5/3/05
Date 5/5/05

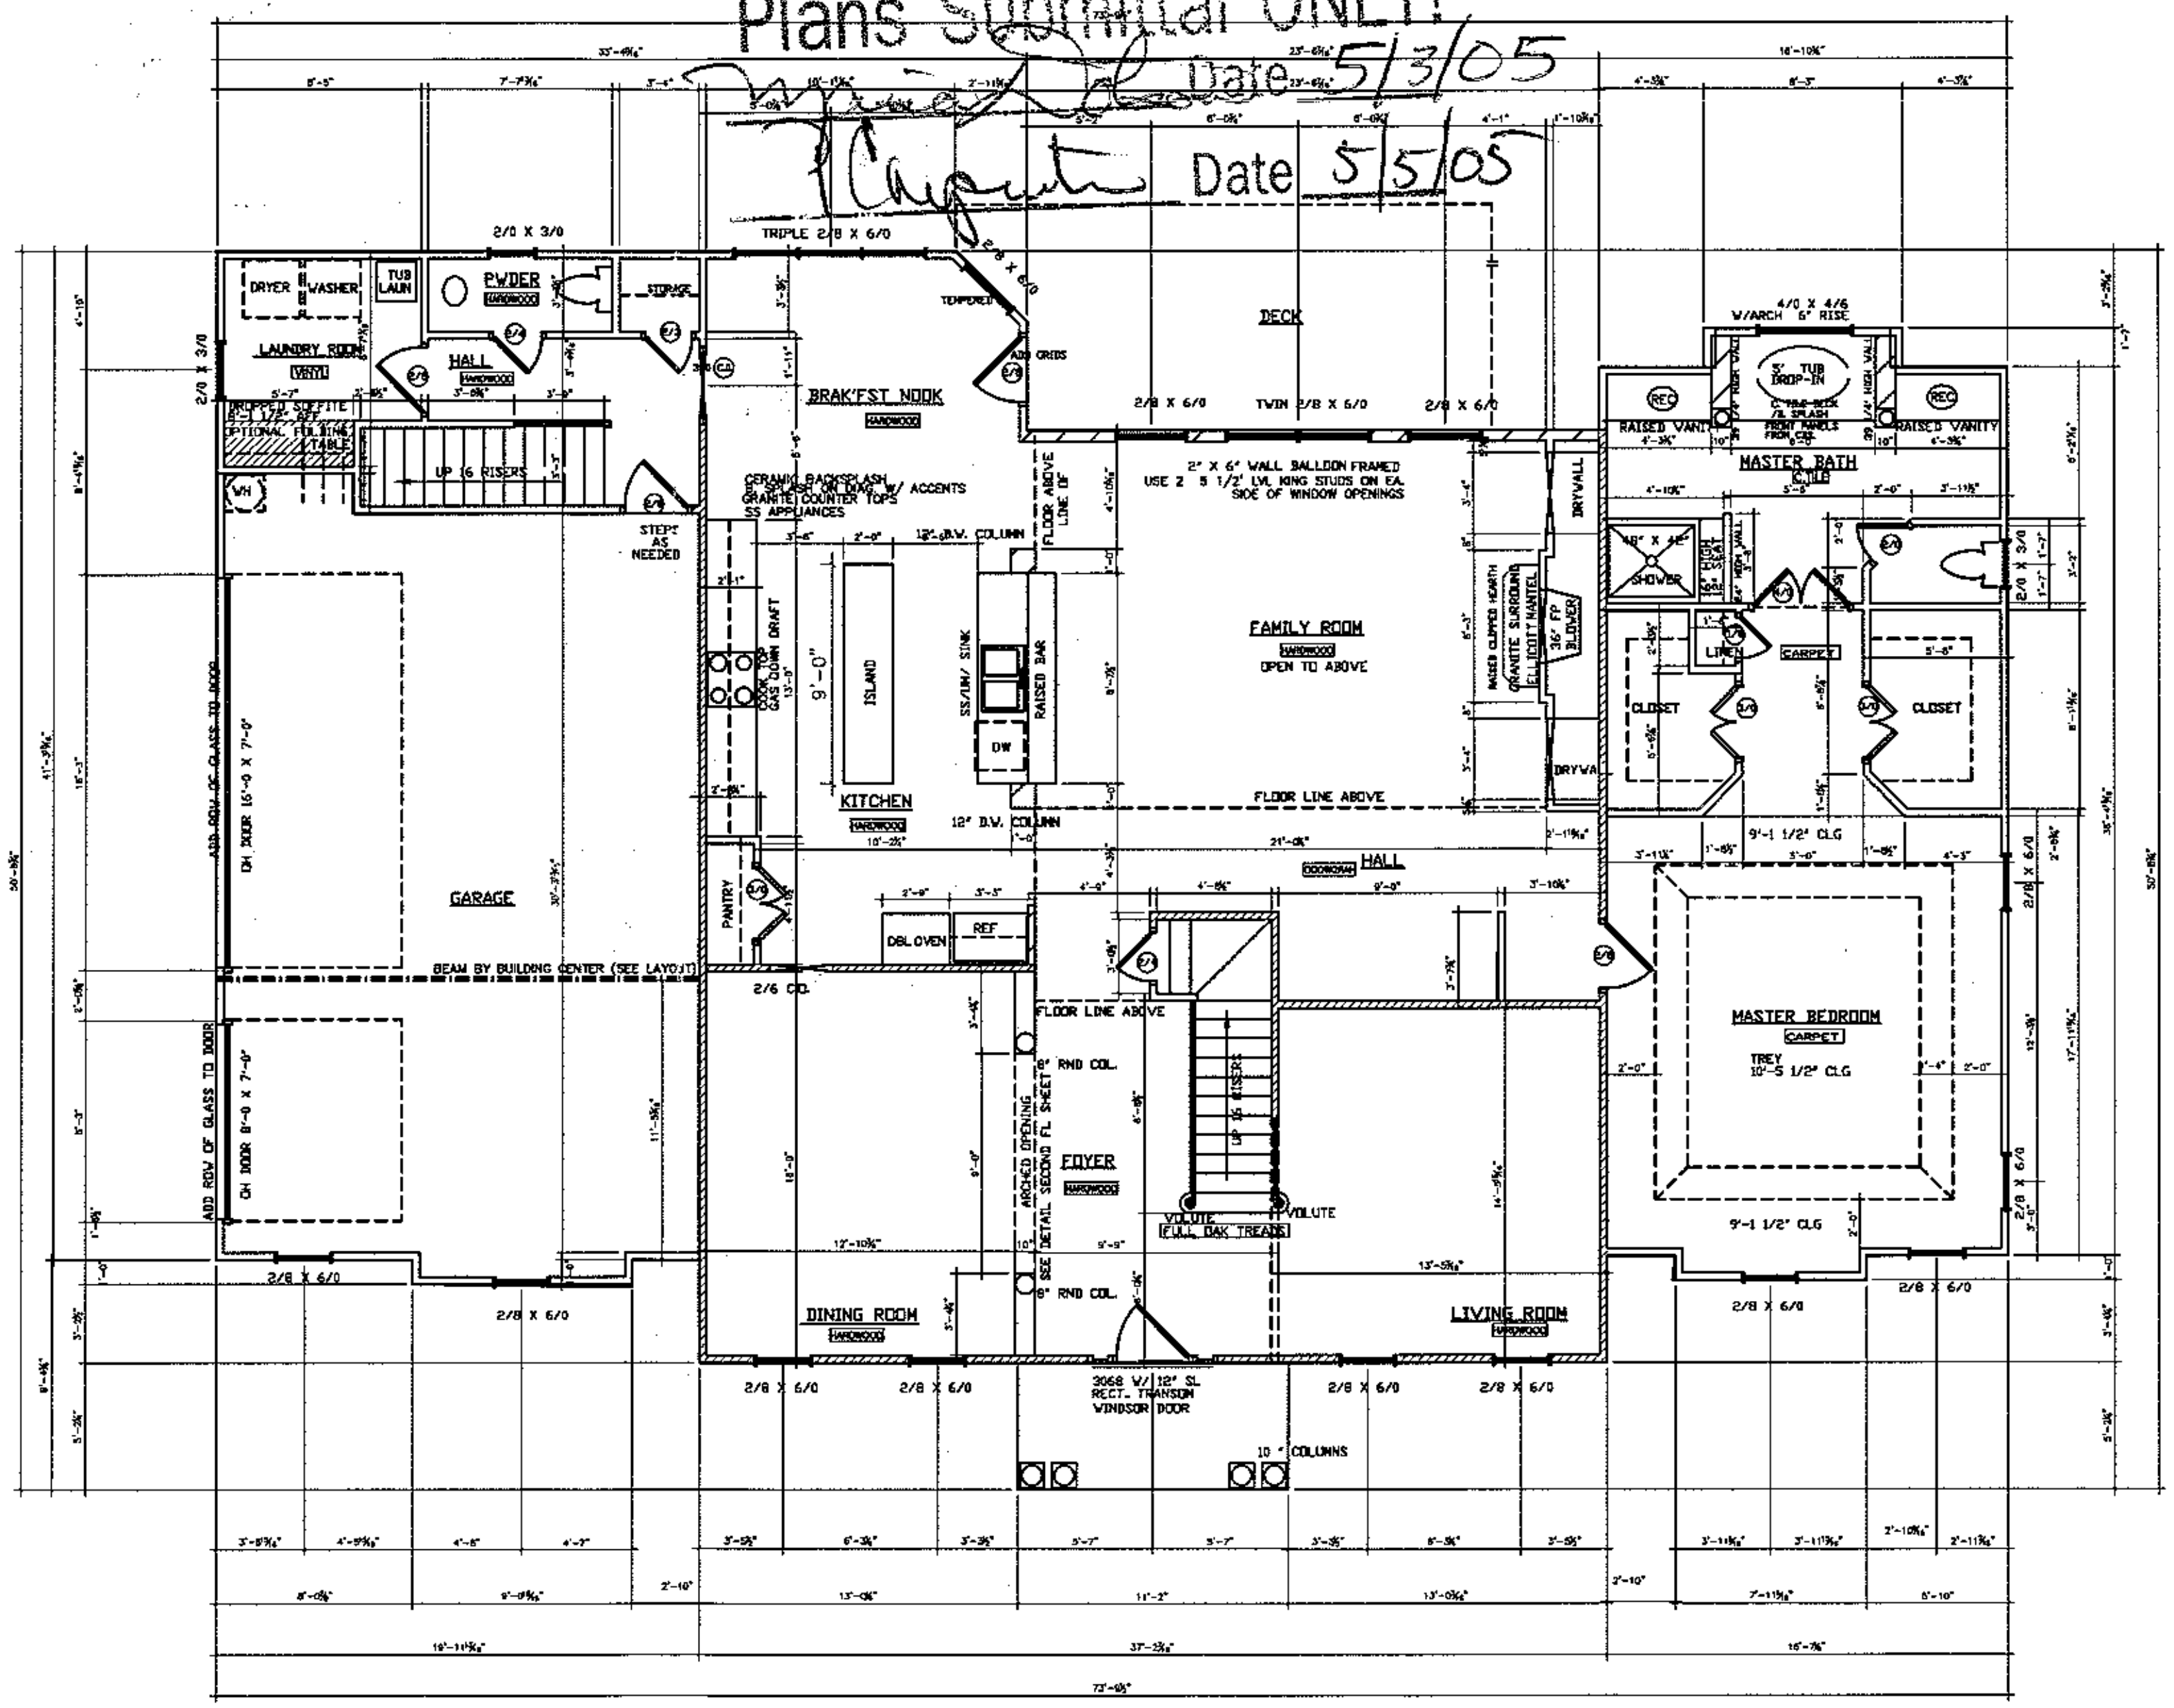


FIRST FLOOR PLAN

SCALE: 1/4" = 1'-0"


HATCHED WALLS PLACE STUDS 12" O.C

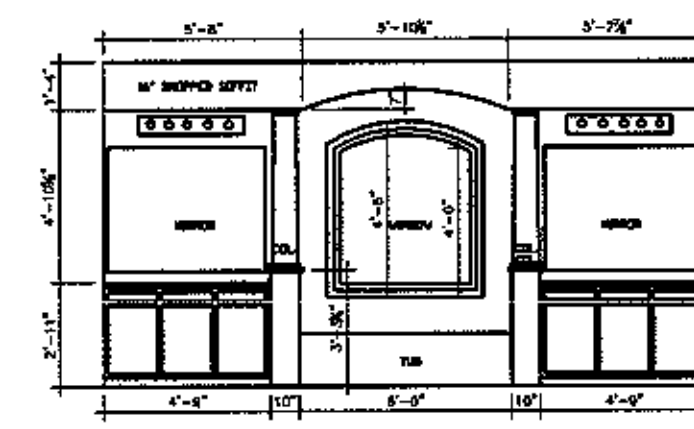

MASTER BATH CABINET ELEVATION

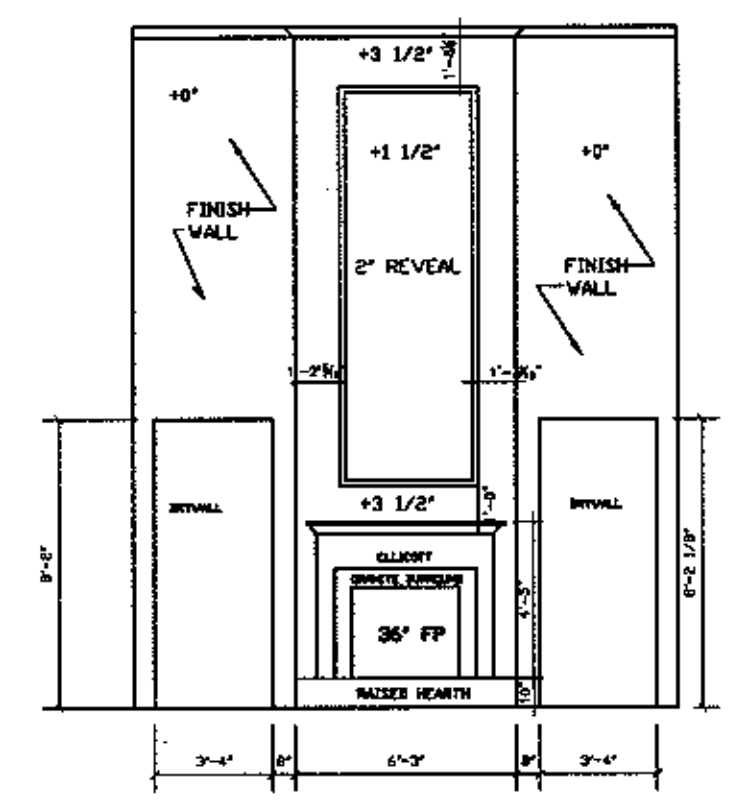


FIREPLACE WALL IN FAMILY ROOM

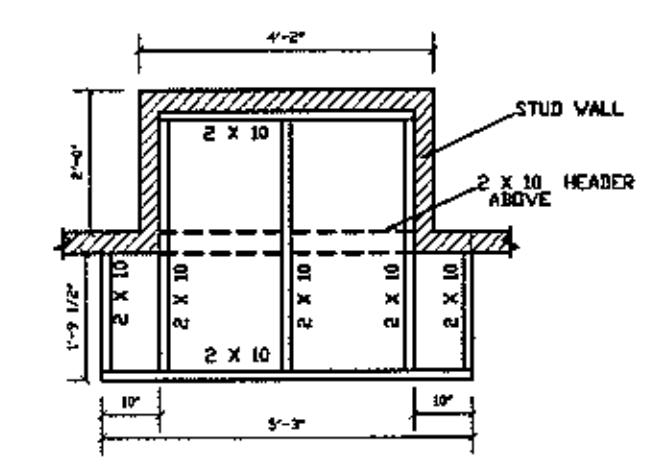

PLAN VIEW

RAISED HEARTH FRAMING DETAIL

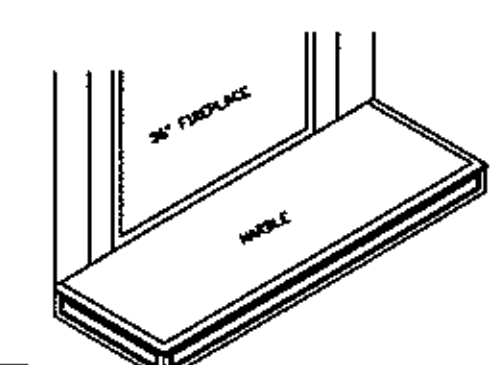


NIBLOCK DEVELOPMENT CORPORATION
300 MCGILL AVENUE N.W.
CONCORD, NC
(704) 788-4318 FAX (704) 784-3720

EDGEWATER PARK 37

HANDOVER


FIRST FLOOR PLAN

DATE: 8-5-2004
PLAN: HANDOVER
SCALE: 1/4"=1'-0"
DRAWN BY: DS
ESTIMATED BY:
CHECKED BY:

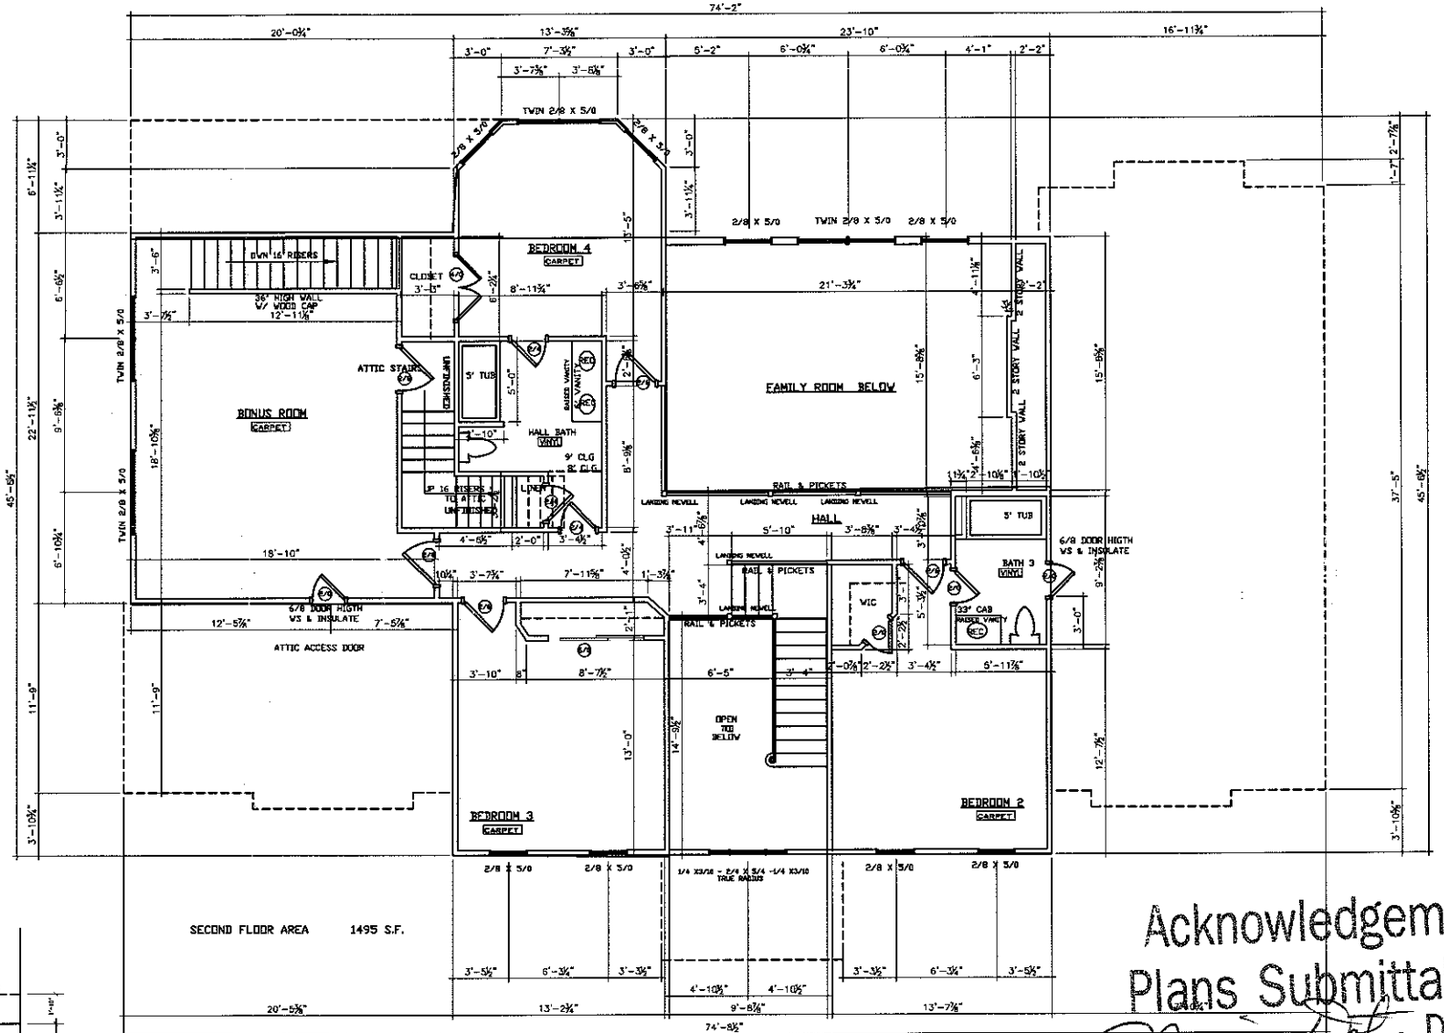

SECOND FLOOR PLAN

SCALE: 1/4" = 1'-0"

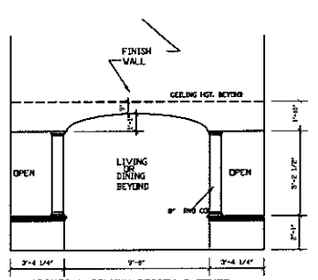

ARCHES & COLUMN DESIGN @ FOYER

Acknowledgement Of Plans Submittal ONLY!

Date 5/3/05

Date 5/5/05


BLOCK DEVELOPMENT CORPORATION
300 MCGILL AVENUE N.W.
CONCORD, NC
(704) 788-4818 FAX (704) 784-3720

EDGEWATER PARK 37

HANOVER

SECOND FLOOR PLAN

DATE: 4-15-2005
PLAN: HANOVER
SCALE: 1/4"=1'-0"
DRAWN BY: DS
ESTIMATED BY:
CHECKED BY:

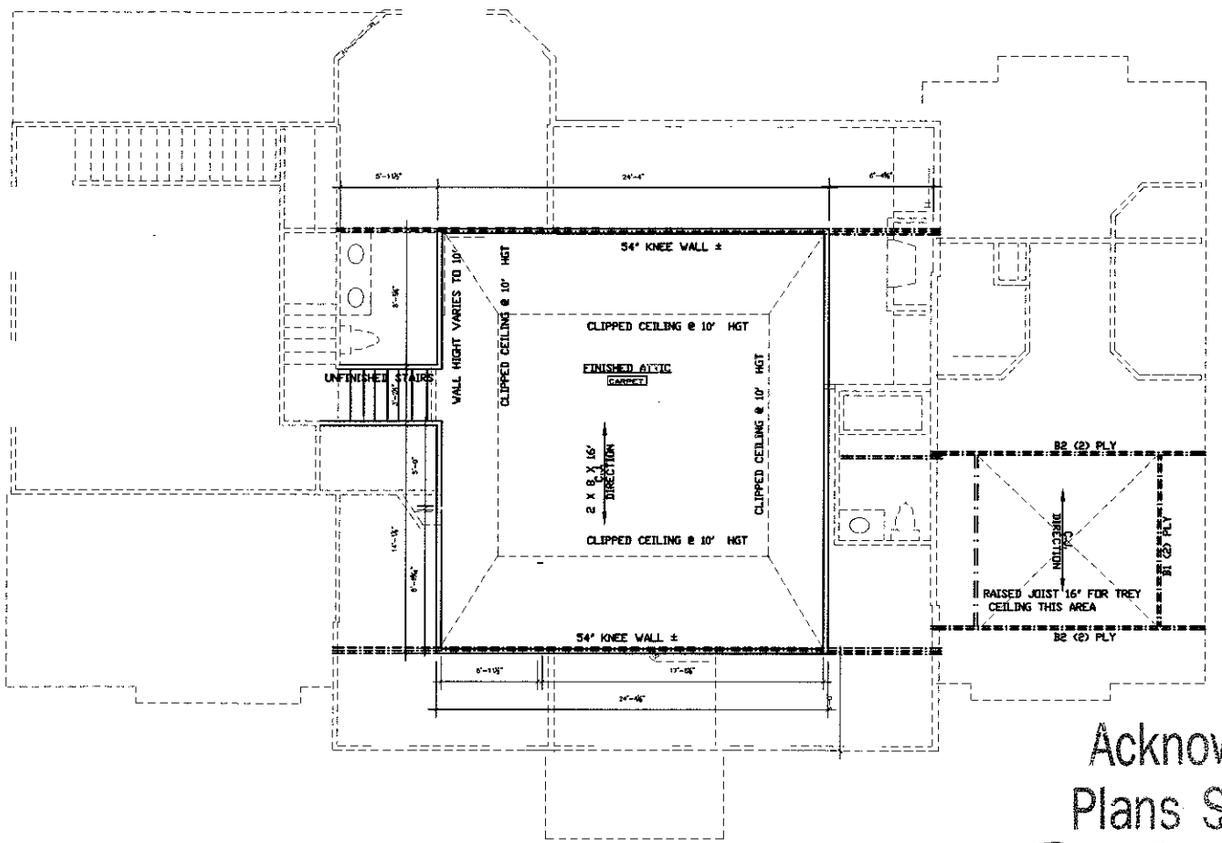

UNFINISHED ATTIC

SCALE: 1/4" = 1'-0"

Acknowledgement Of
Plans Submittal ONLY!

Date 5/3/05

Date 5-5-5

IBLOCK DEVELOPMENT CORPORATION
300 MCGILL AVENUE N.W.
CONCORD, NC
(704) 788-4818 FAX (704) 784-3720

EDGEWATER PARK 37

HANOVER

CEILING JOIST PLAN

DATE: 4-15-2005
PLAN: HANOVER
SCALE: 1/4"=1'-0"
DRAWN BY: DS
ESTIMATED BY:
CHECKED BY: