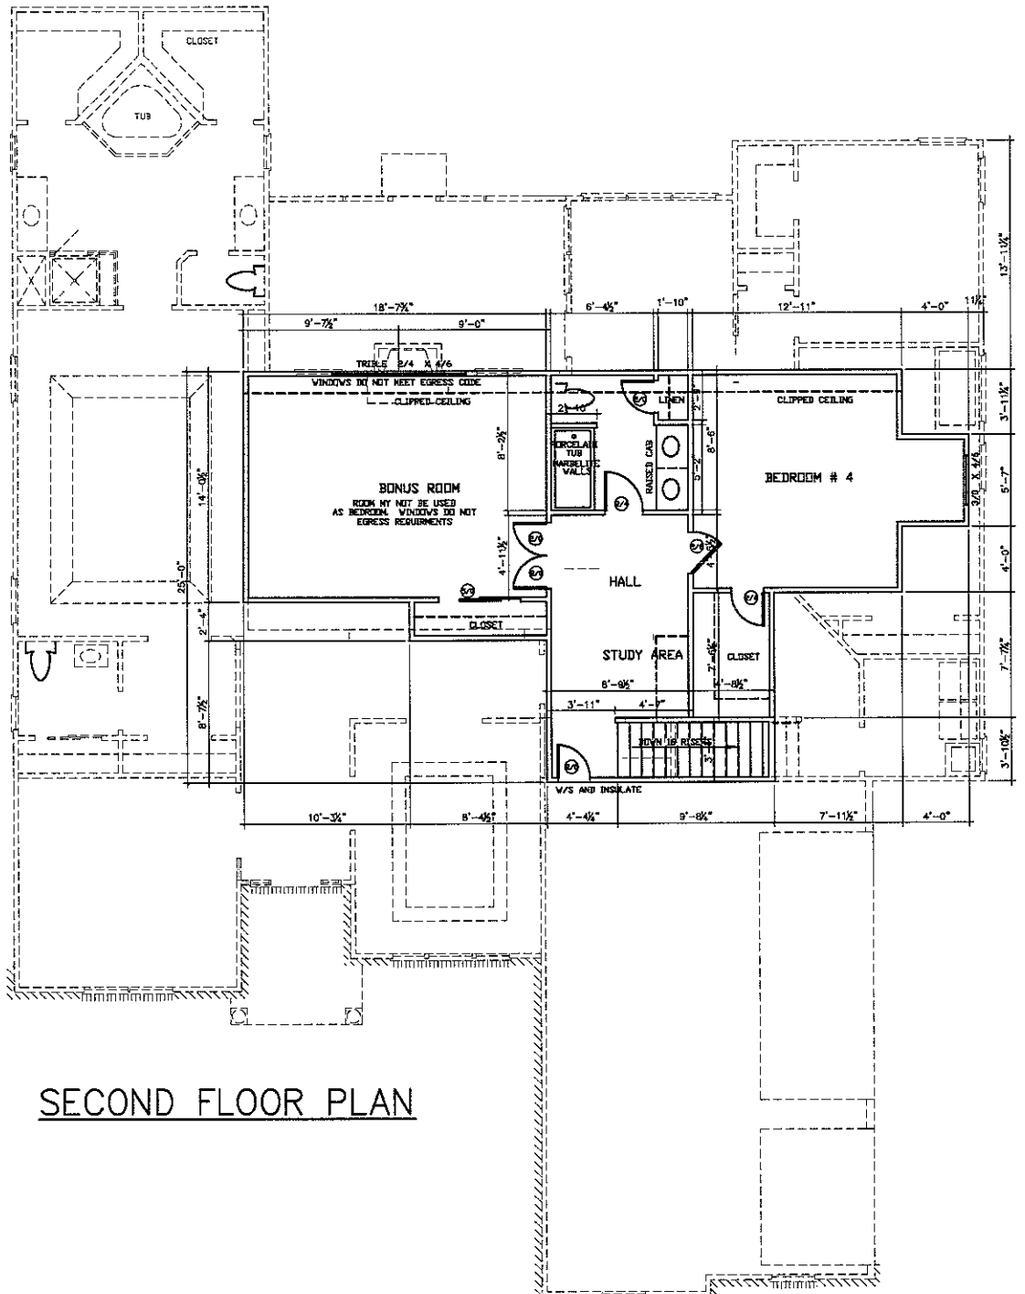


SECOND FLOOR PLAN

BLOCK DEVELOPMENT CORPORATION
300 MCGILL AVENUE N.W.
CONCORD, NC
(704) 788-4618 FAX (704) 784-3720

LOT
EDGEWATER PARK -59

AUGUSTA

FLOOR PLAN

DATE: 11-24-2004
PLAN: AUGUSTA
SCALE: 1/4"=1'-0"
DRAWN BY: DS
ESTIMATED BY:
CHECKED BY: