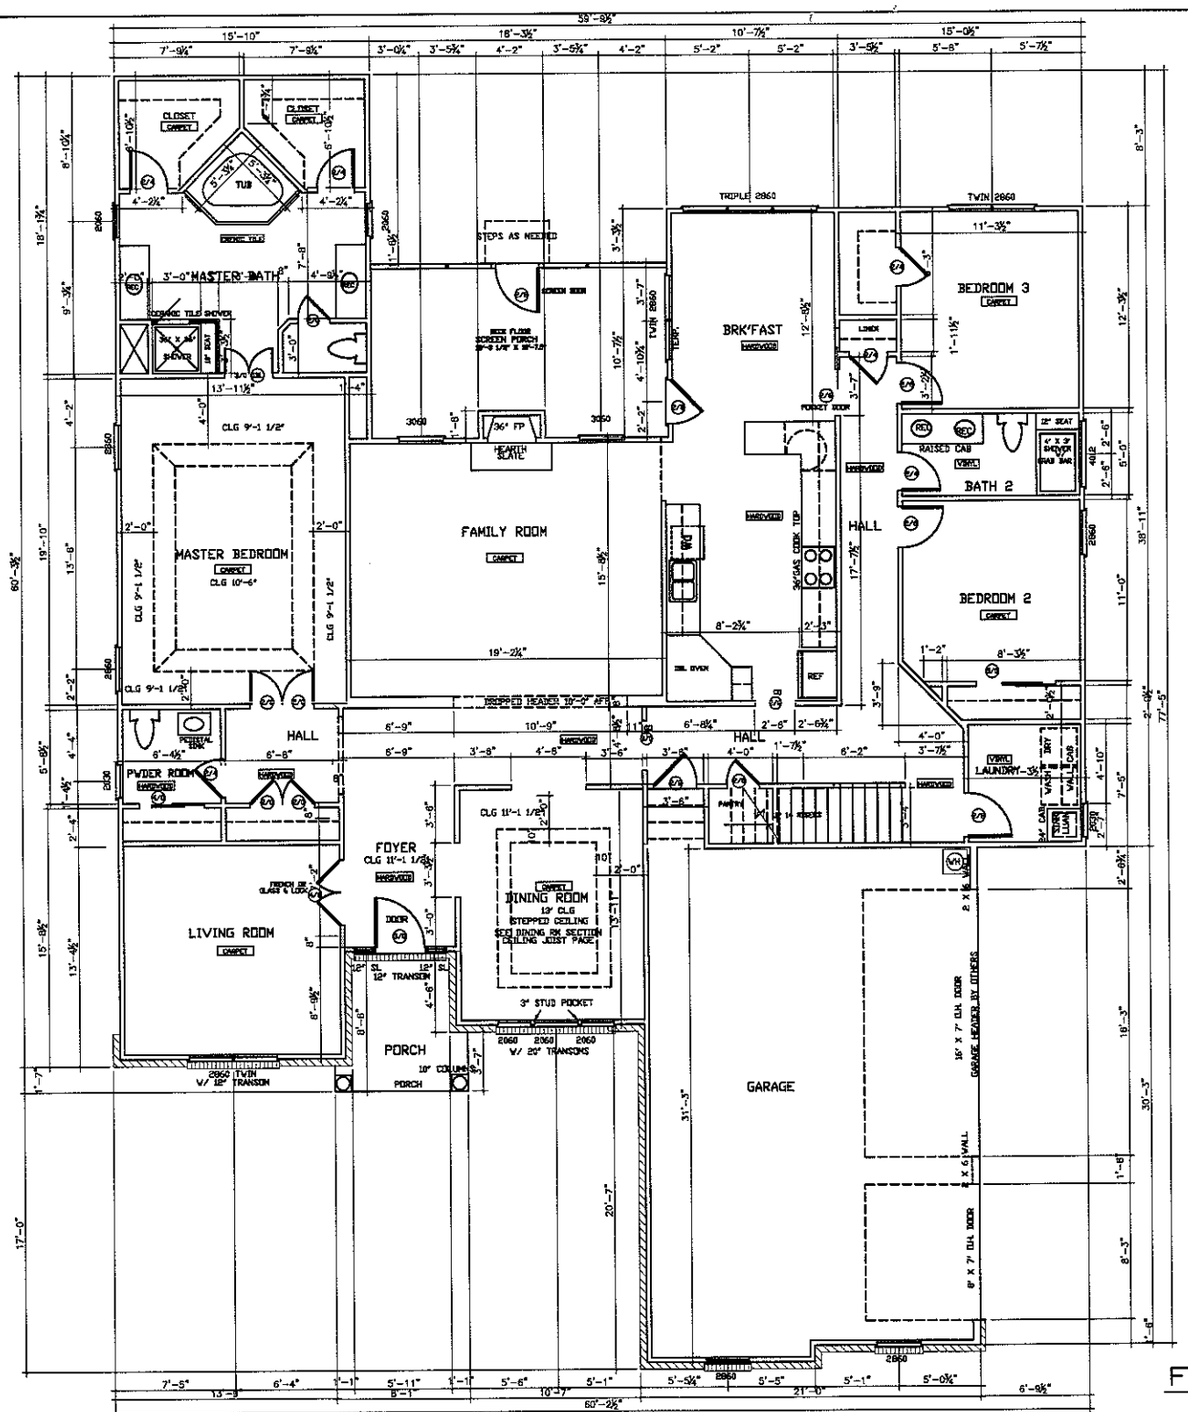


Acknowledgement Of Plans Submittal ONLY!

Date 1-12-05

Date 1-12-05

NOTE: STOCK SUPPLY
TO PROVIDE R.O. FOR DBL HUNG WINDOWS

PROVIDE GASS LINE TO EXT OF BLDG.
LOCO (TBD)

FIRST FLOOR

AREA:

	FRAME AREA	BRICK V. AREA
1ST. FLOOR HEATED	2516	2614 S.F.
2 ND. FLOOR HEATED	739	739
TOTAL HEATED	3255	3353
GARAGE & STORAGE	630	659
PORCH	53	53
TOTAL AREA	3938	4065

BLOCK DEVELOPMENT CORPORATION
300 MCGILL AVENUE N.W.
CONCORD, NC
(704) 788-4818 FAX (704) 784-3720

LOT
EDGEWATER PARK -59

AUGUSTA

FLOOR PLAN

DATE: 11-24-2004
PLAN: AUGUSTA
SCALE: 1/4"=1'-0"
DRAWN BY: DS
ESTIMATED BY:
CHECKED BY: