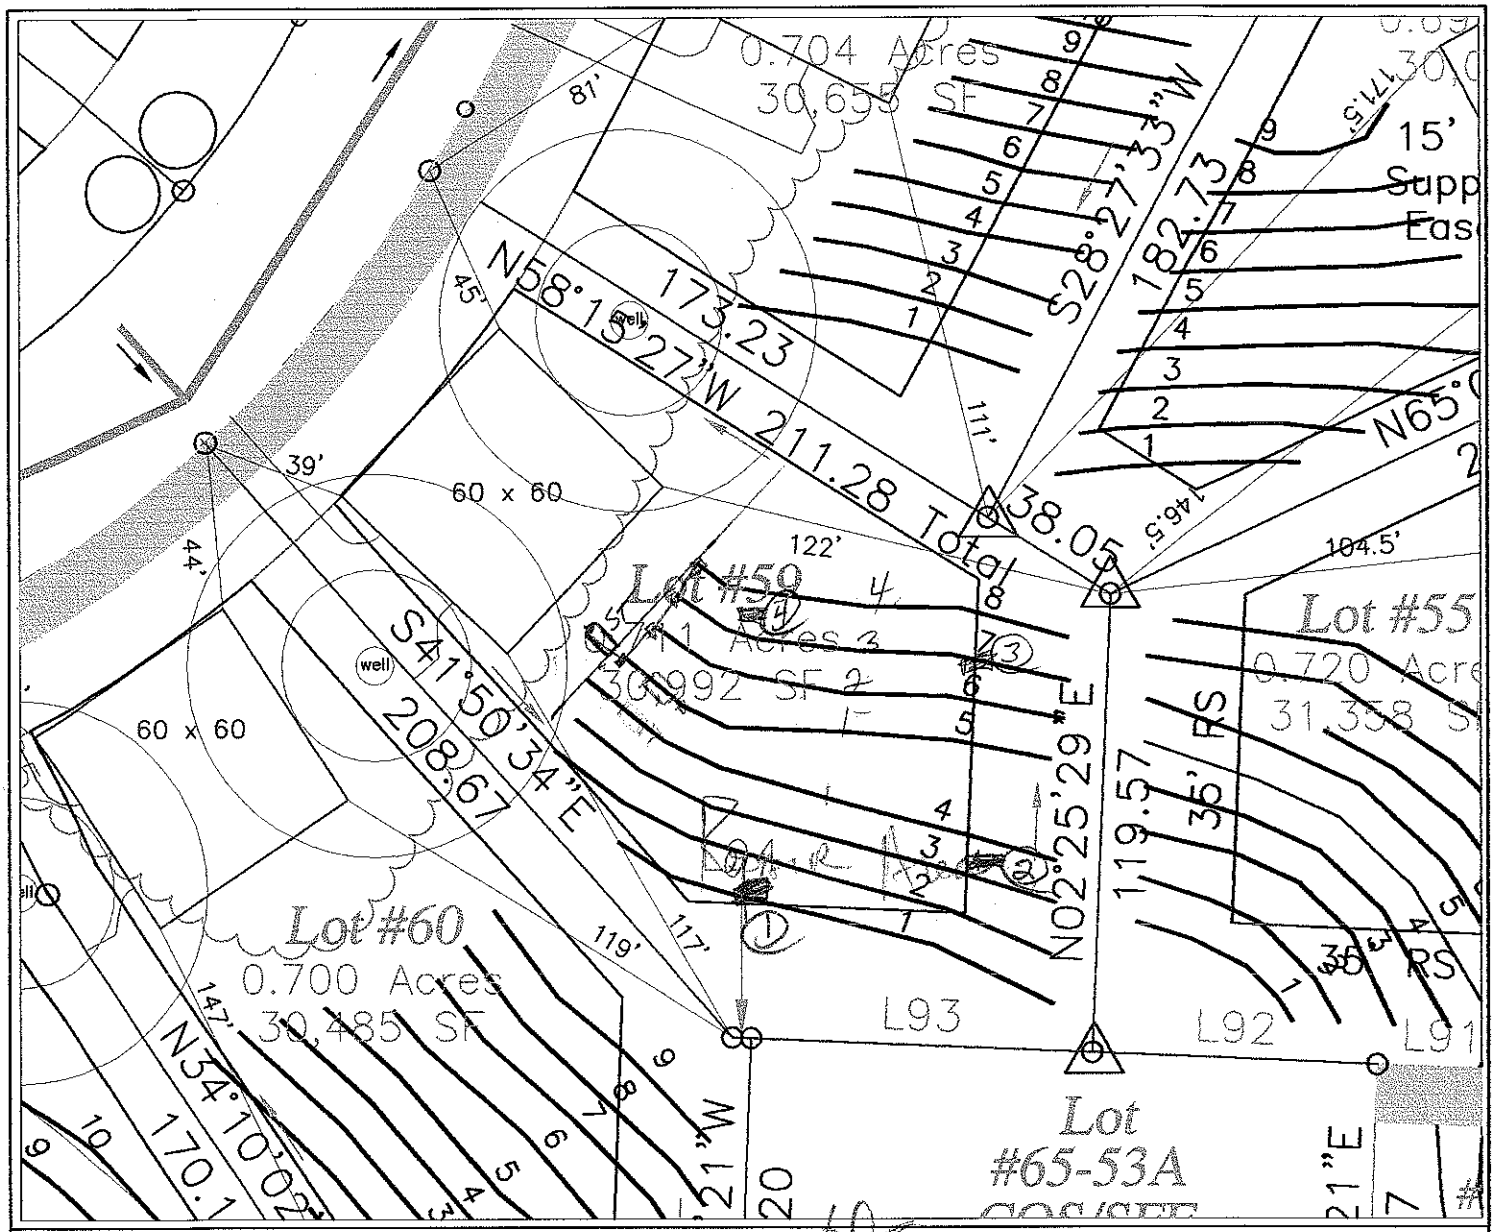



## LEGEND

- Areas contain soils with 24 inches or more of useable material and have potential for conventional and modified conventional septic systems.
- UN — Unsuitable areas.
- Septic Drainlines.
- Temporary Bench Mark (TBM)
- Well Location.

GRW 25% Red w/ Pur 25% Separate

## GRAPHIC SCALE

1" = 50'

50 0 50 100

| FLAG # | COLOR | ROD READ. | LENGTH |
|---|---|---|---|
| TBM | | 0.9 | |
| 1 | R | 2.3 | 123 |
| 2 | O | 3.0 | 142 |
| 3 | Y | 3.9 | 135 |
| 4 | B | 4.7 | 128 |
| 5 | P | 5.5 | 117 |
| 6 | R | 6.2 | 112 |
| 7 | O | 7.2 | 108 |
| 8 | Y | 8.0 | 100 |

TOTAL FOOTAGE = 965

SYSTEM
- LINES
- FOOTAGE
- SYSTEM TYPE

REPAIR
- LINES
- FOOTAGE
- SYSTEM TYPE

SHEET 1 OF 1

SHEET TITLE: SITE PLANS & DRAINFIELD LAYOUT

PROJECT NAME: MELOCK DEVELOPMENT CORP. – EDGEWATER PARK II/LOT #59 – IREDELL COUNTY, NORTH CAROLINA NOVEMBER 2003

S&EC Soil & Environmental Consultants, P.A.
826 Lafayette Court, Suite C ▪ Concord, North Carolina 28025 ▪ Phone (704) 788-9405 ▪ Fax (704) 788-9406

PROJECT NO. 03-1251
PROJECT MGR. S.A.R.
DRAWN BY S.A.R.
FIELD WORK S.A.R. W.O. & B.K.
SCALE 1" = 50'
FILE C:\SECV\JOBS\1251