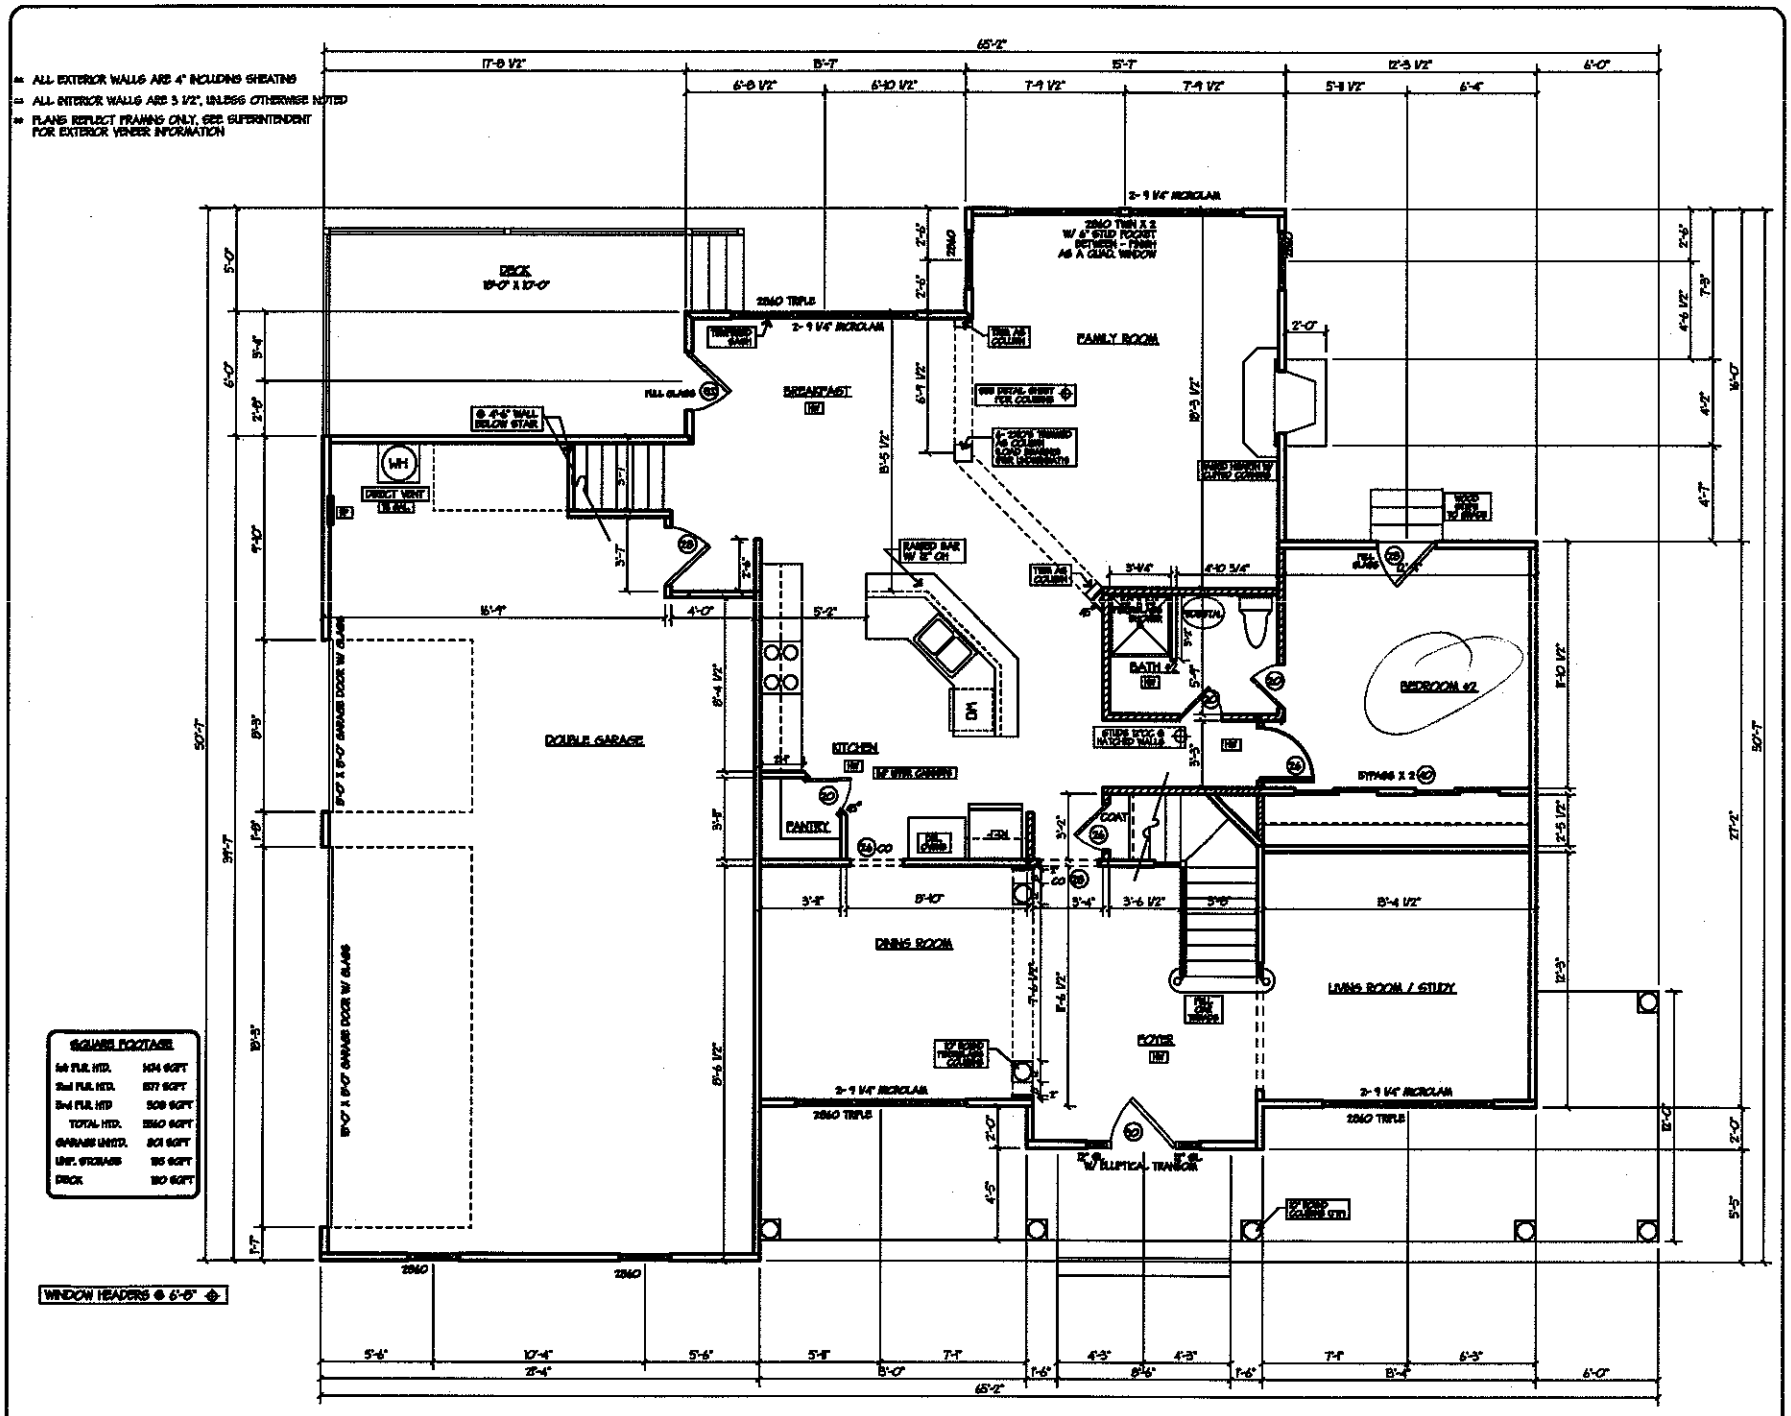


BLOCK DEVELOPMENT CORPORATE
500 MCGILL AVENUE NW.
CONCORD, NC
(704) 786-4188 FAX (704) 784-5732


LOT #56 EDGEWATER PARK

RELEASE

EVENT	DATE
STRUCT. REL.	
IP REVIEW	
GALUS REVIEW	
RELEASE TO SIP	
FINAL REVIEW	

FIRST FLOOR PLAN

PLAN #385
" THE RALEIGH "
SCALE: 1/4" = 1'-0"
DRAWN BY: BL
ESTIMATED BY: AK
CHECKED BY: GC/MH

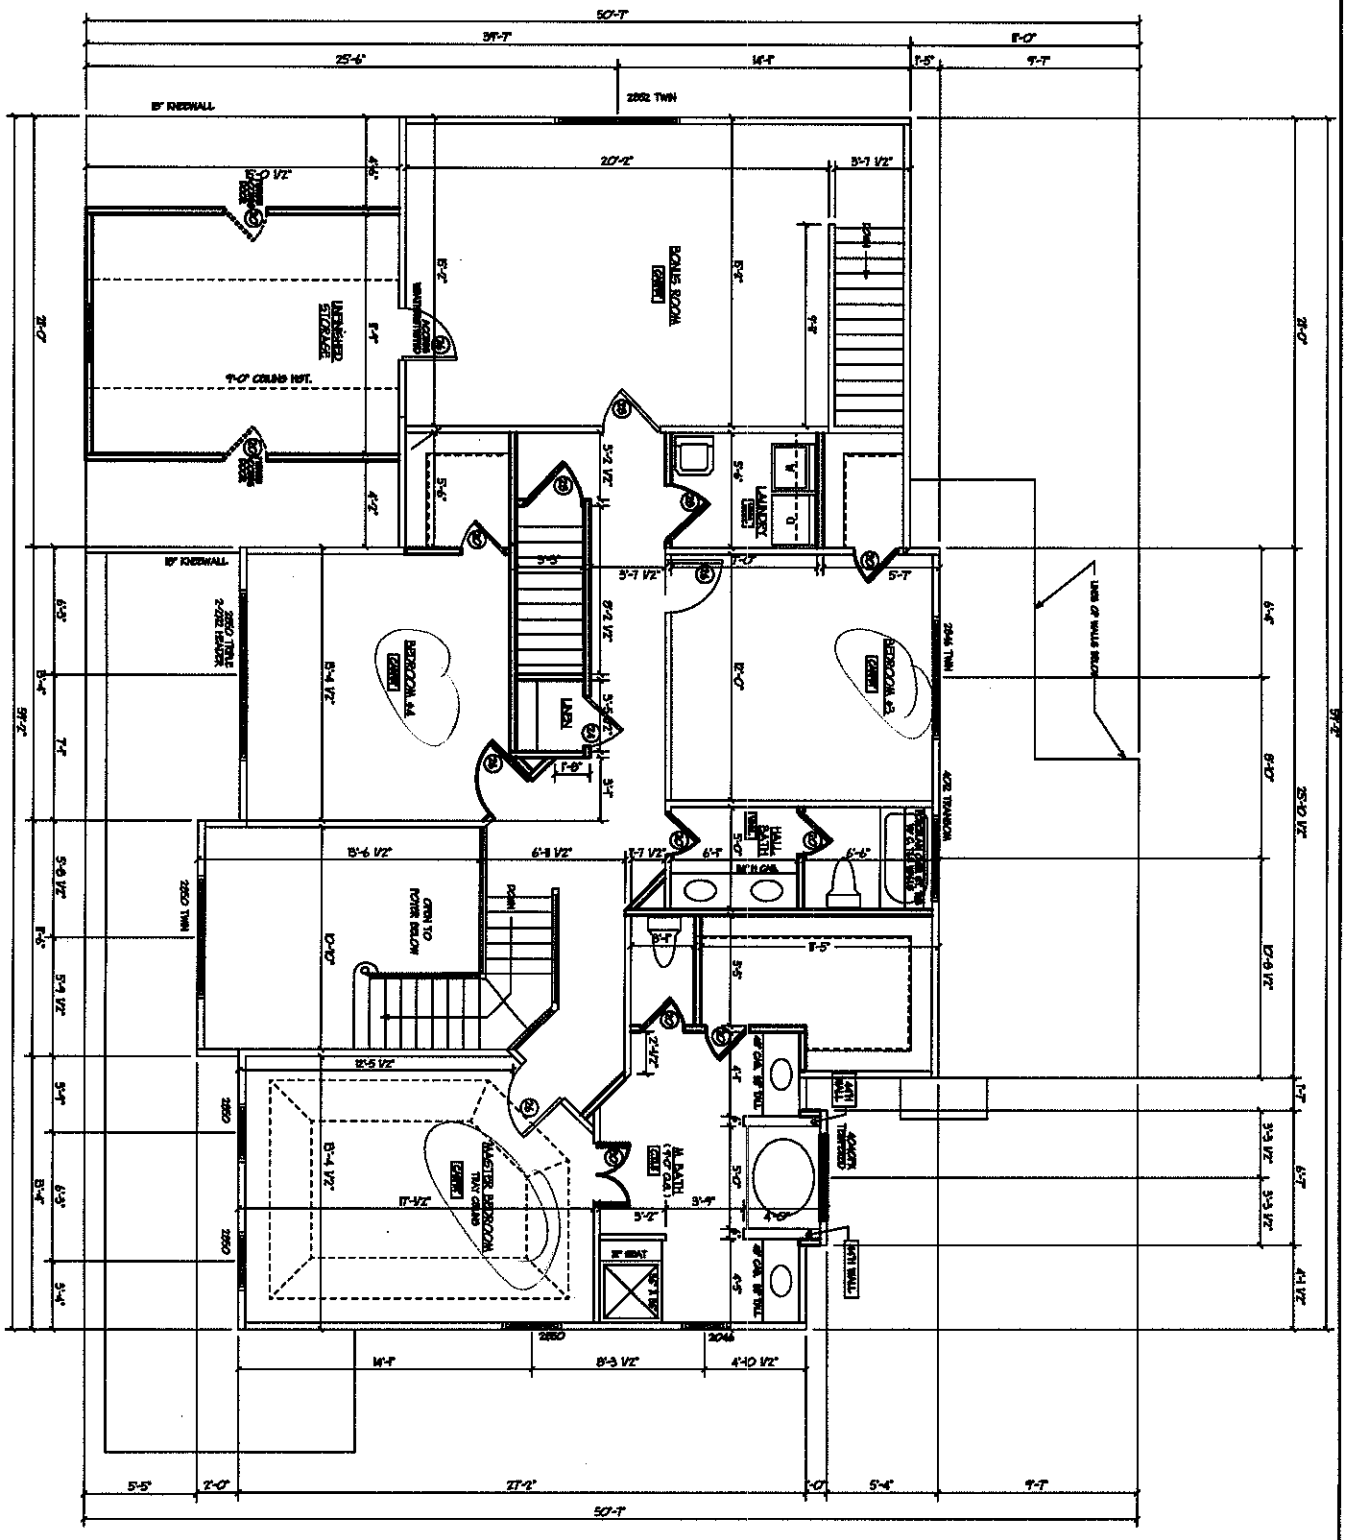


FLOOR USE
THIS FLOOR
SCALE 1/4" = 1'-0"
DRAWN BY: EL
ESTIMATED BY: AK
CHECKED BY: BRIAN

SECOND FLOOR PLAN

RELEASE
CLIENT DATE
PERMIT SET
P REVIEW
MAJOR REVIEW
REVISIONS TO MP
FINAL REVIEW

LOT #56 EDGEWATER PARK

BLOCK DEVELOPMENT CORPORATION
300 McGILL AVENUE NW.
CONCORD, NC
(704) 786-4818 FAX (704) 784-5732

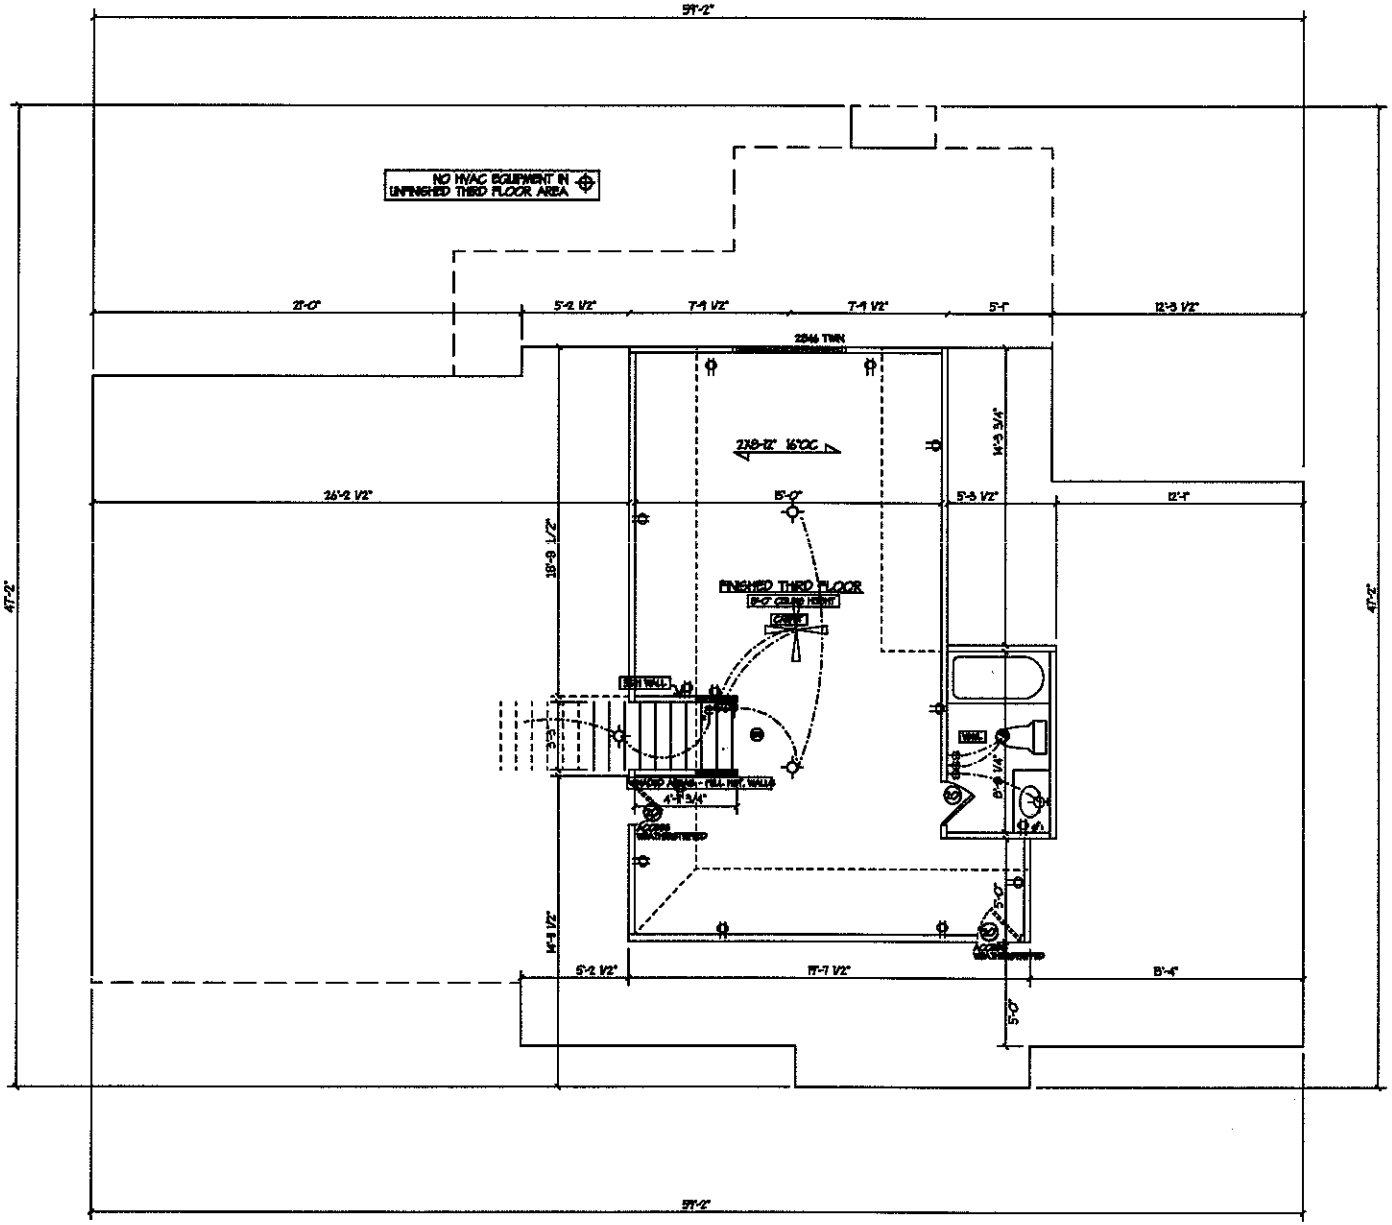

N
BLOCK DEVELOPMENT CORPORATE
3301 MCGILL AVENUE NW.
MONTREAL, PQ
(514) 788-4888 FAX (514) 788-3772

LOT #56 EDGEWATER PARK

RELEASE

EVENT	DATE
STRUCT. REL.	
P REVIEW	
SALES REVIEW	
RELEASE TO BP	
FINAL REVIEW	

THIRD FLOOR PLAN

PLAN # 385
" THE RALEIGH "
SCALE: 1/4" = 1'-0"
DRAWN BY: N.
ESTIMATED BY: AK
CHECKED BY: GS/MH