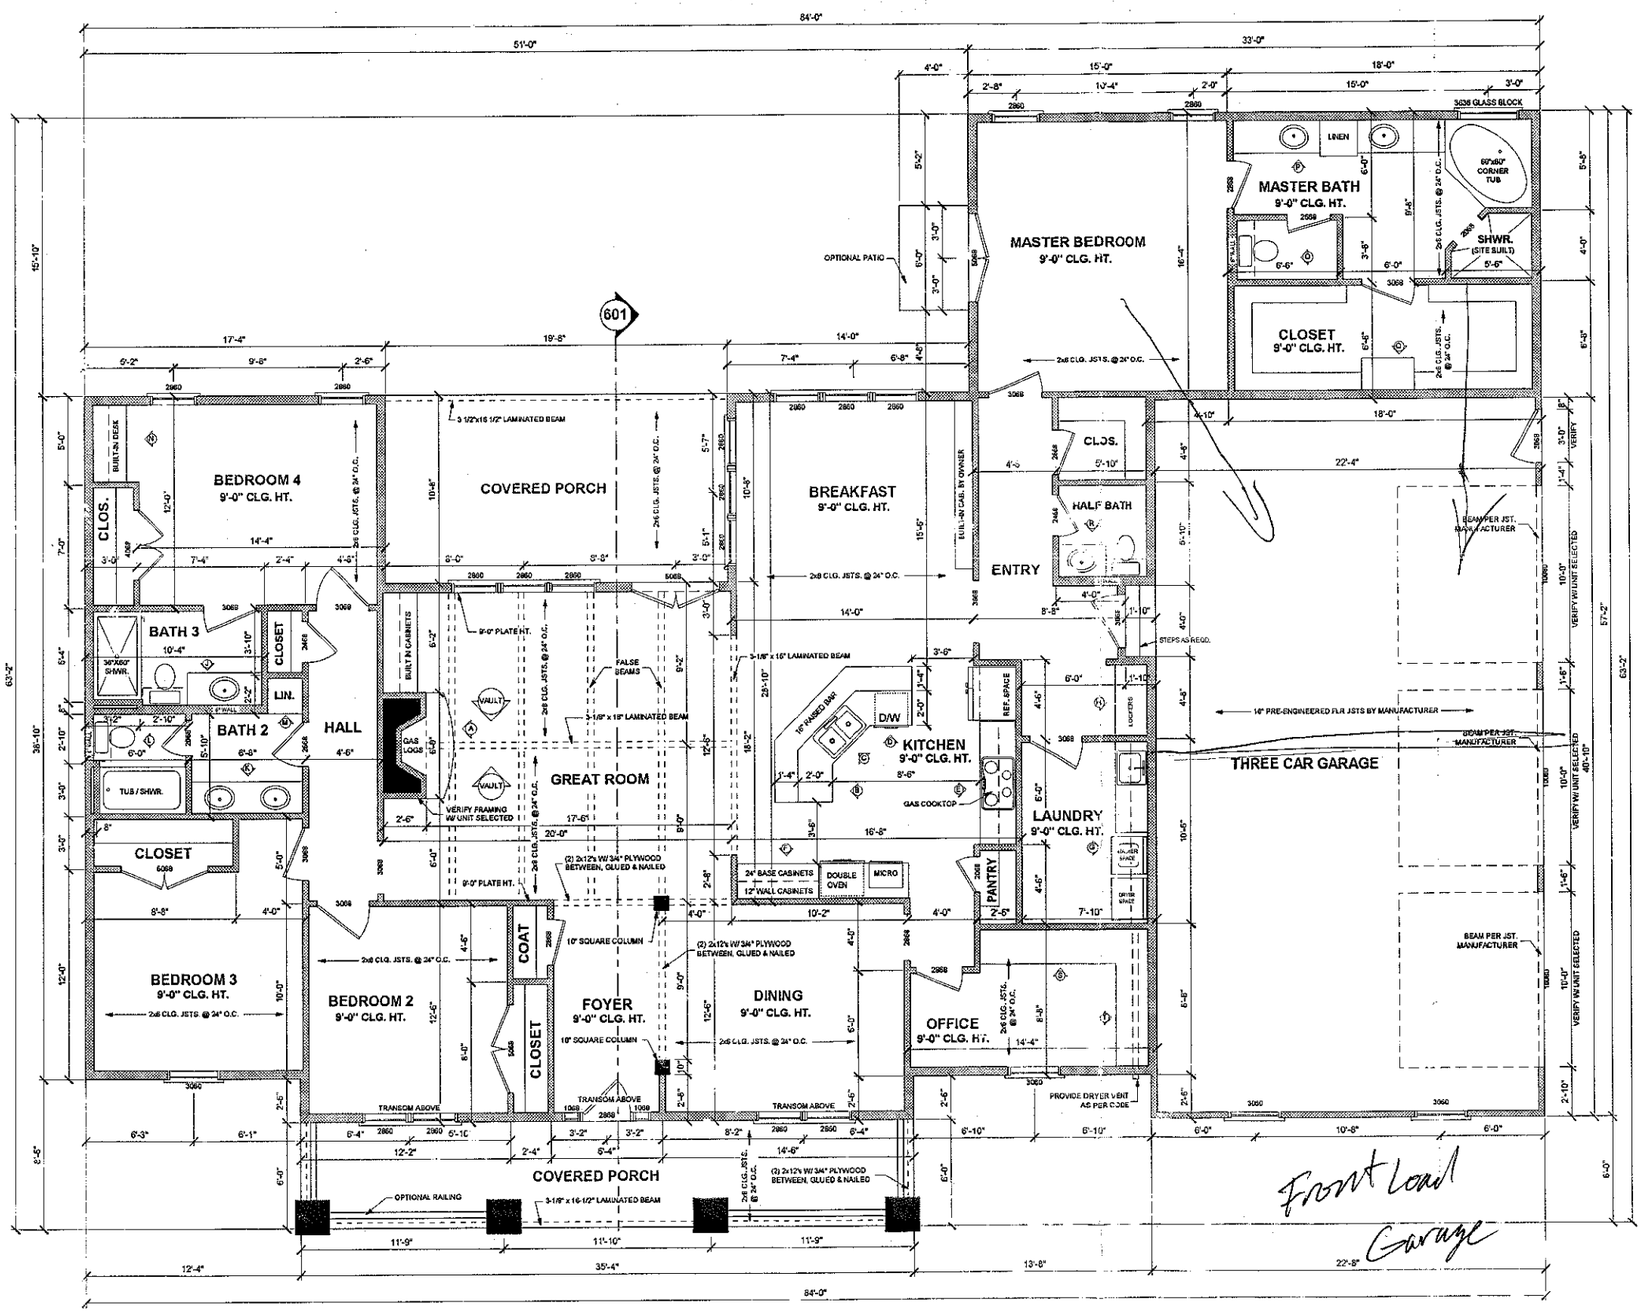


Acknowledgement Of
Plans Submittal ONLY!

Date 12/3/13

Date 12-3-13

HPG-2800

SCALE:==========1/4" = 1'-0"

AREAS: 2800 S.F. (HEATED)
1342 S.F. (UNHEATED)

TOTAL: 4142 S.F. (UNDER ROOF)

MASONRY NOT INCLUDED

EXTERIOR WALLS OF HEATED AREA TO BE 2X6 CONSTRUCTION.

NOTES:

CONTRACTOR TO VERIFY ALL DIMENSIONS & EXISTING SITE CONDITIONS PRIOR TO CONSTRUCTION.

DOOR & WINDOW SIZES ARE GIVEN IN FEET & INCHES IN WIDTH & HEIGHT RESPECTIVELY.

DOOR EXAMPLE: 3068. 3'-0" WIDE BY 6'-8" TALL.
WINDOW EXAMPLE: 2840. 2'-8" WIDE BY 4'-0" TALL.

CONTRACTOR SHALL VERIFY ALL INTERIOR FINISHES, FLOOR COVERINGS, AND TRIM SIZES & CONFIGURATIONS WITH OWNER PRIOR TO CONSTRUCTION.

IT IS THE SOLE RESPONSIBILITY OF THE CONTRACTOR TO VERIFY CLEARANCES OF THE ITEMS MENTIONED ABOVE PRIOR TO CONSTRUCTION.

REFER TO EXTERIOR ELEVATIONS FOR EXTERIOR WALL FINISHES.

REFER TO MANUFACTURERS SPECS FOR ROUGH OPENING DIMENSIONS, FOR DOORS AND WINDOWS.

ALL BEAM SIZES TO BE VERIFIED BY STRUCTURAL ENGINEER.

CONTRACTOR SHALL MAKE ALL NECESSARY MODIFICATIONS DURING CONSTRUCTION PROCESS TO COMPLY WITH I.R.C. (INTERNATIONAL RESIDENTIAL CODE), LATEST EDITION, OR APPLICABLE CODES AT SITE.

HOUSE PLAN GALLERY, INC.
6659 HWY. 98 WEST, HATTIESBURG MS, 39402
PHONE: (601) 264-5028 \\\ FAX: (601) 264-4483

DIMENSIONS AND CONDITIONS TO BE VERIFIED BY CONTRACTOR – © COPYRIGHTED – ANY AND ALL UNAUTHORIZED REPRODUCTION PROHIBITED

DATE: 05/01/10

DRAWN BY: J.A.B.

CHECKED BY: G.L.M.

PLAN NUMBER HPG- 2800

SHEET NUMBER 3

PROFESSIONAL MEMBER