IREDELL COUNTY HEATLH DEPARTMENT

PAGE 2: *SITE PLAN WORKSHEET*

SEE THE SAMPLE SITE PLAN BELOW. INCOMPLETE SITE PLANS WILL BE RETURNED TO YOU FOR COMPLETION AND MAY RESULT IN A DELAY IN THE ISSUANCE OF YOUR SEPTIC SYSTEM PERMIT!!!

Place an (X) beside each item as you complete the site plan:

- X Property Line measurements are clearly identified…
- X All proposed structures are indicated…
- *SHOW: proposed house or business footprint, wells, water lines, patios, pools and decks, and any other item that will occupy space on the site*
- X Front and side setbacks from property line…
- X Preferred driveway location and configuration, preferred well location…
- X Area you prefer your septic system to be placed…
- X North arrow, or other sufficient indicator of direction…

Circle N/A on the following if appropriate:

- X Location of septic systems and wells within 100' of your property… N/A
- X Location of easements and rights of ways on your property… N/A
- X Location of any designated wetlands on the property… N/A


Signature: C G Z
Property owner or owner's legal representative signature (SIGNATURE REQUIRED)


7/6/06
DATE

USE THIS SPACE TO DRAW YOUR SITE PLAN

See attached Site Plan

for lot 10 Norman Woods

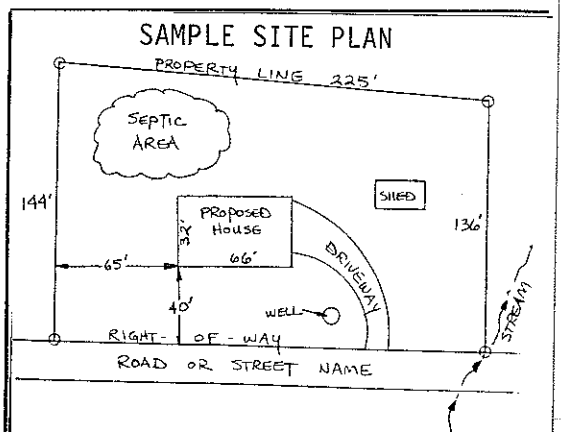

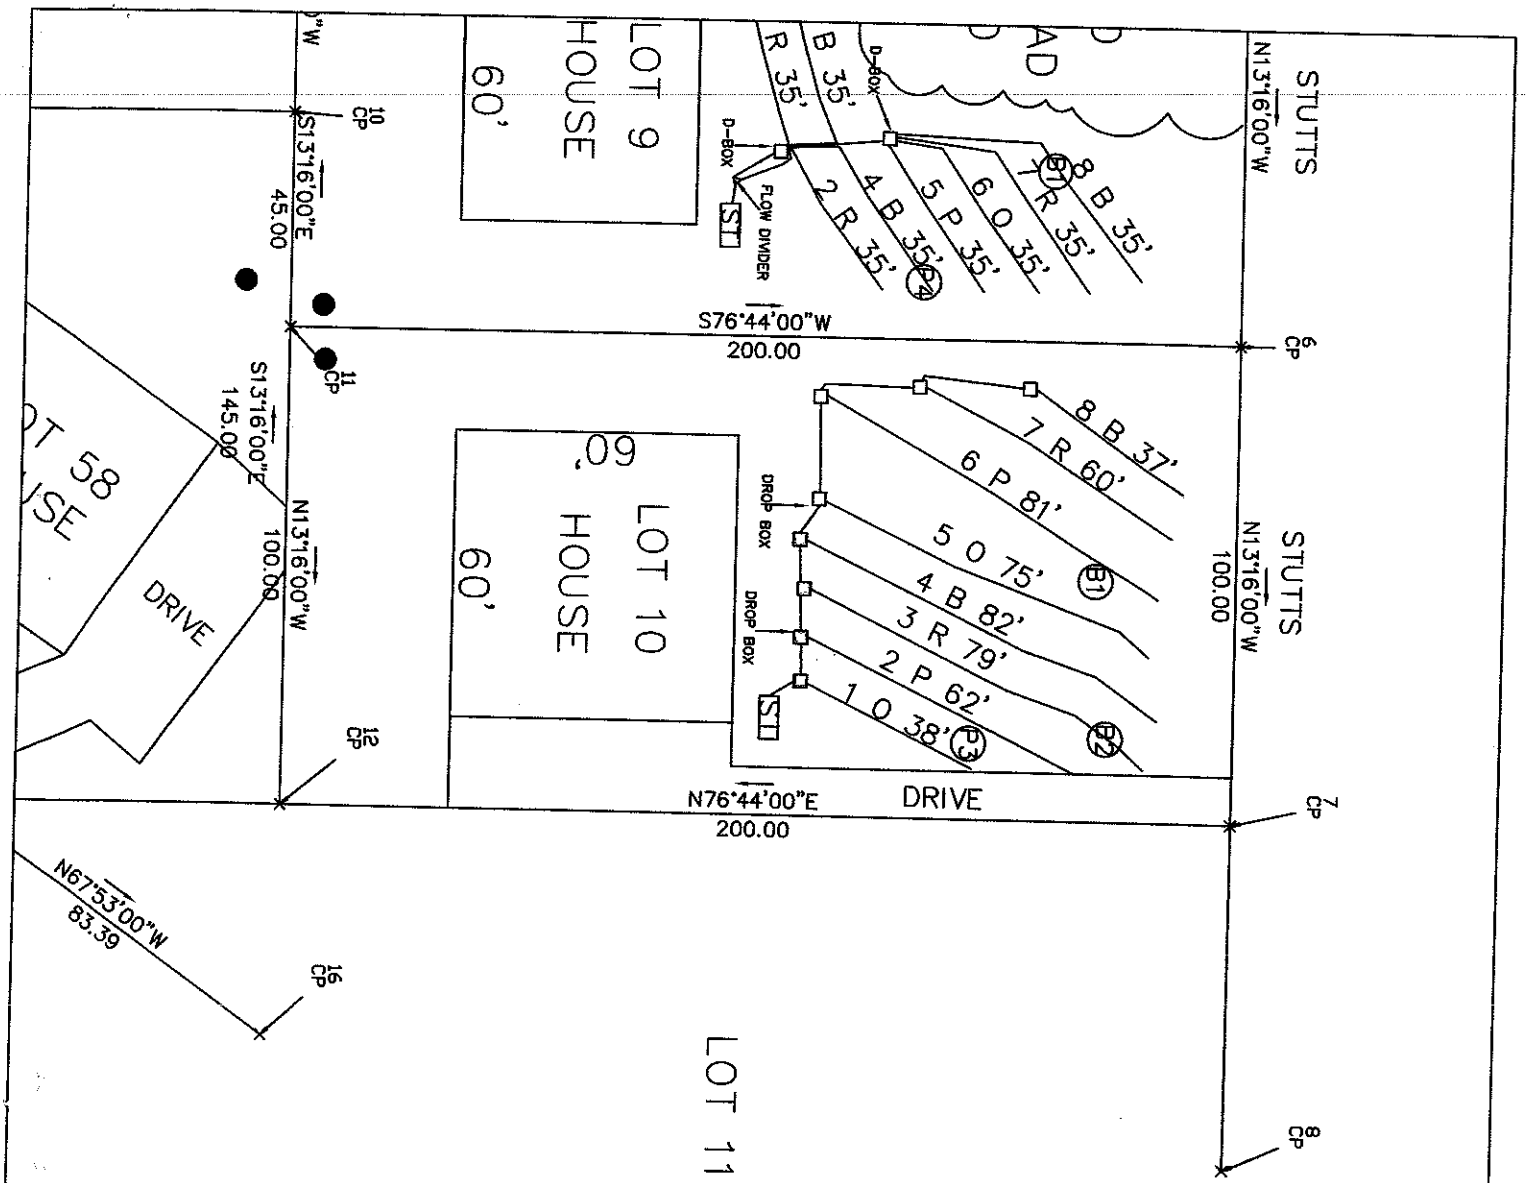

LEGEND

- Areas contain soils with 24 inches or more of useable material and have potential for conventional, modified conventional and low-pressure pipe (lpp) septic systems.
- Unsuitable areas.
- System lines.
- Repair lines.
- Temporary Bench Mark (TBM)
- Well Location.

GRAPHIC SCALE
1" = 40'

40 0 40 80

FOR PRELIMINARY PLANNING PURPOSES ONLY. ALL LOTS WILL REQUIRE FINAL APPROVAL BY THE COUNTY HEALTH DEPARTMENT ON A LOT BY LOT BASIS. THIS MAP SHOULD BY USED AS A GENERAL GUIDE, SOME ADJUSTMENTS WILL BE NECESSARY IN THE FIELD DUE TO SOIL VARIABILITY AND COMPLEX TOPOGRAPHIC FEATURES. THIS MAP ONLY REFLECTS EXISTING SOIL SUITABILITY FOR ON-SITE SEPTIC TANK SYSTEMS.

PLEASE REFER TO ATTACHED SOIL REPORT FOR ADDITIONAL SITE SPECIFIC INFORMATION

ROLLANS SOIL & ENVIRONMENTAL SERVICES
2120 GRAHAM ROAD
MOUNTULLA, NC 28125
PHONE/FAX: (704) 278-0989
ASHLEY ROLLANS, NC LICENSED SOIL SCIENTIST
MOBILE (704) 746-5046
EMAIL: ROLLANSFORTCJ@AOL.COM

MAP TITLE: SITE PLAN & DRAINFIELD AREAS

PROJECT NAME: PRIDE HOMES / NORMAN WOODS

LOCATION/DATE: WOODSTREAM, IREDELL COUNTY, NORTH CAROLINA, JUNE 2006

JOB # : 01-1005
FILE: C:\JOBS\01-1005
PROJECT MGR.: CBF
FIELD WORK: CBF & AP
DRAWN BY: CBF