


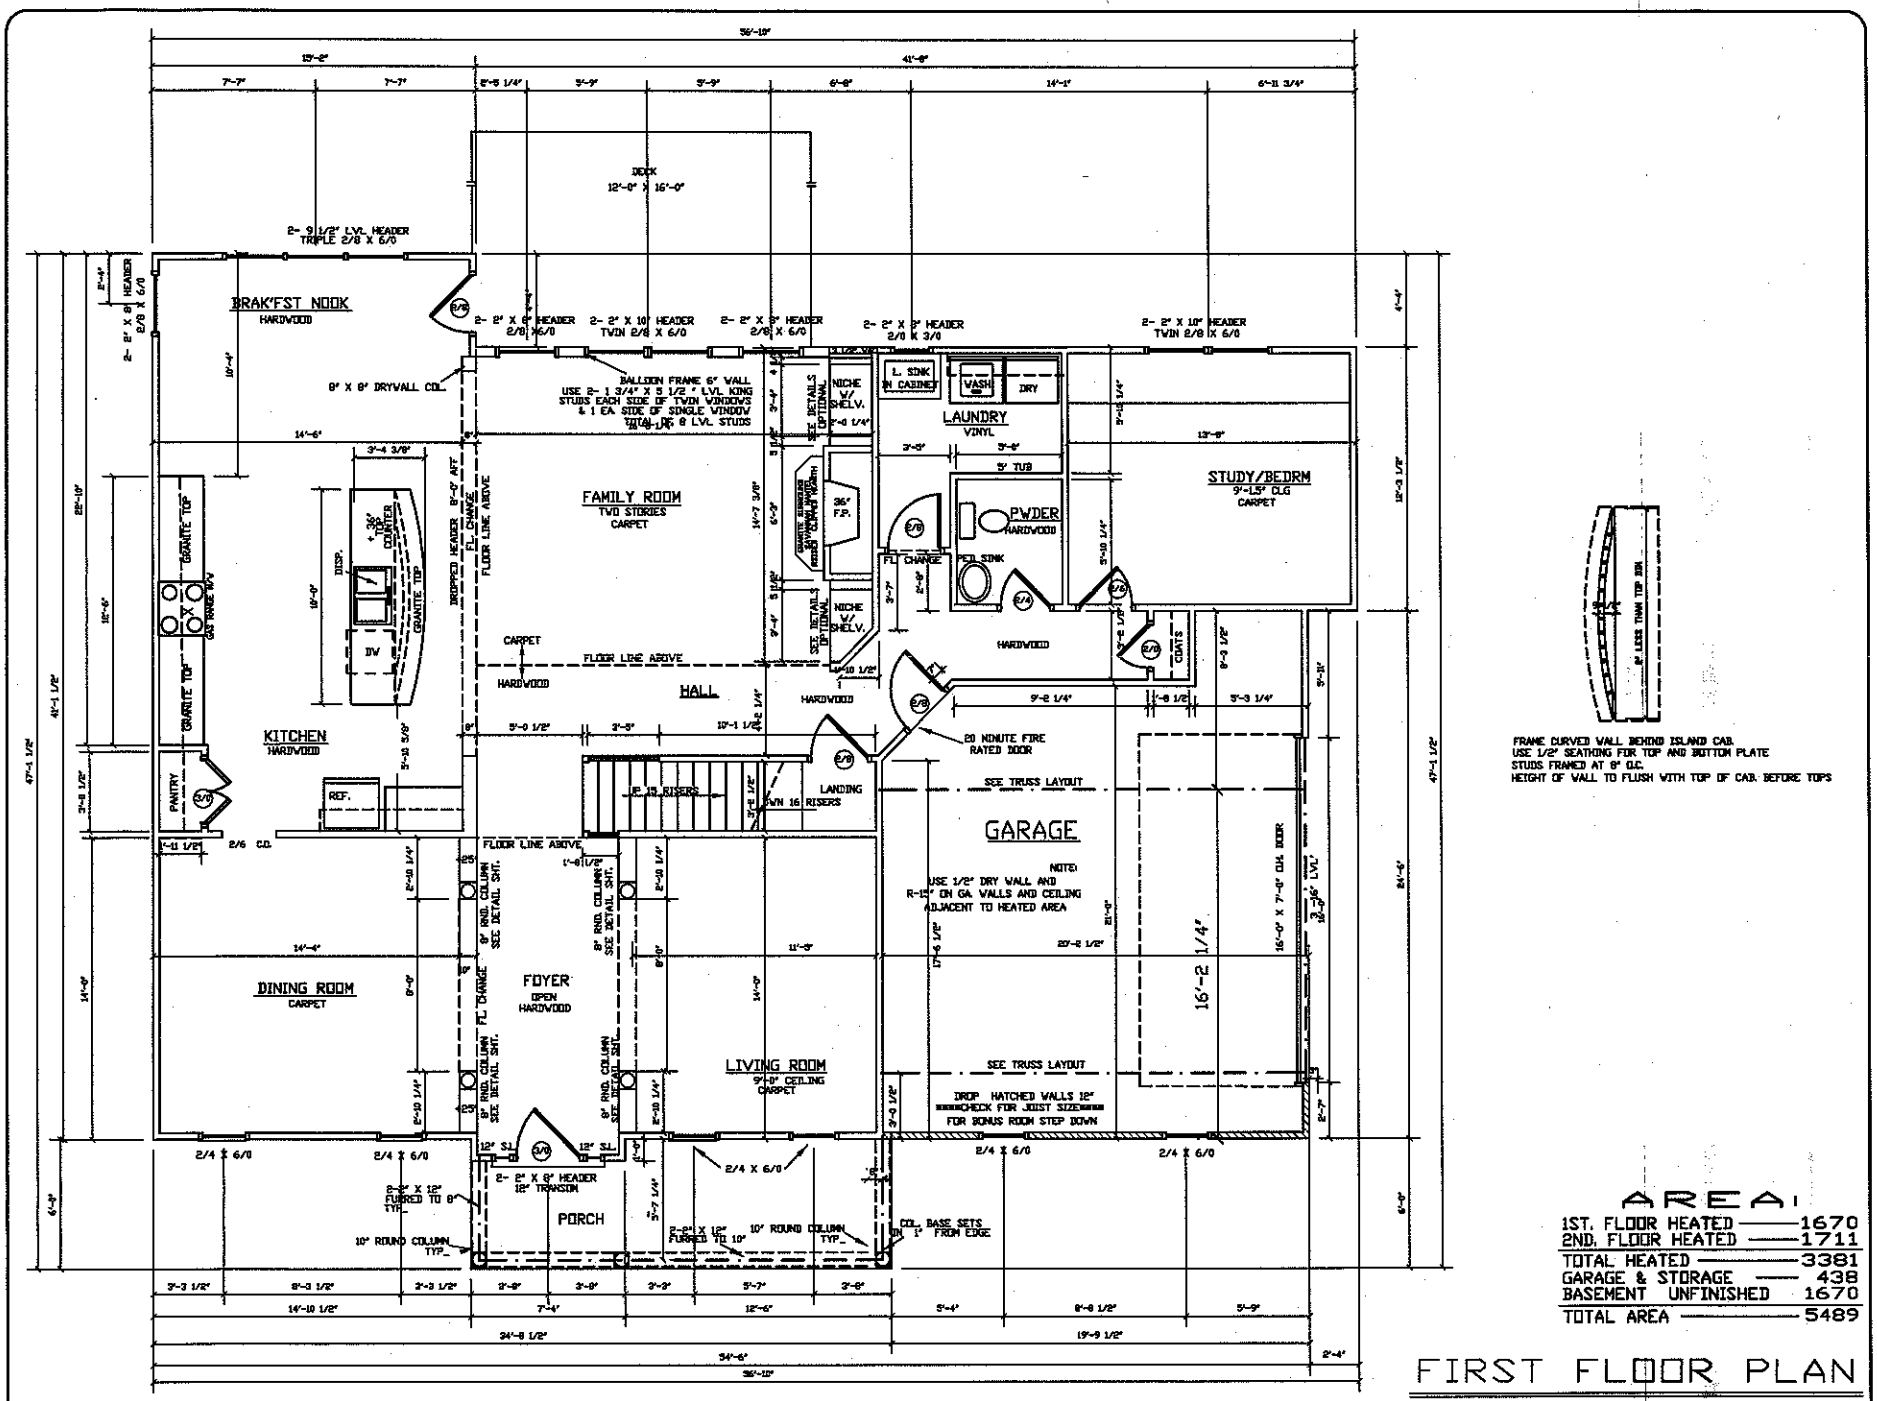


FRAME CURVED WALL BEHIND ISLAND CAB.
USE 1/2" SEATHING FOR TOP AND BOTTOM PLATE
STUDS FRAMED AT 8" O.C.
HEIGHT OF WALL TO FLUSH WITH TOP OF CAB. BEFORE TOPS

## AREAS

| | |
|---|---|
| 1ST. FLOOR HEATED | 1670 |
| 2ND. FLOOR HEATED | 1711 |
| TOTAL HEATED | 3381 |
| GARAGE & STORAGE | 438 |
| BASEMENT UNFINISHED | 1670 |
| TOTAL AREA | 5489 |

# FIRST FLOOR PLAN

SCALE: 1/4" = 1'-0"



N
BLOCK DEVELOPMENT CORPORATION
300 MOSS AVENUE NW.
CONCORD, NC
(704) 786-4818 FAX (704) 784-3720


LOT EDGEWATER PARK-50

CARLISLE

FIRST FLOOR PLAN

DATE: 6/21/04
PLAN: CARLISLE
SCALE: 1/4"=1'-0"
DRAWN BY: ATS
ESTIMATED BY: TM
CHECKED BY:

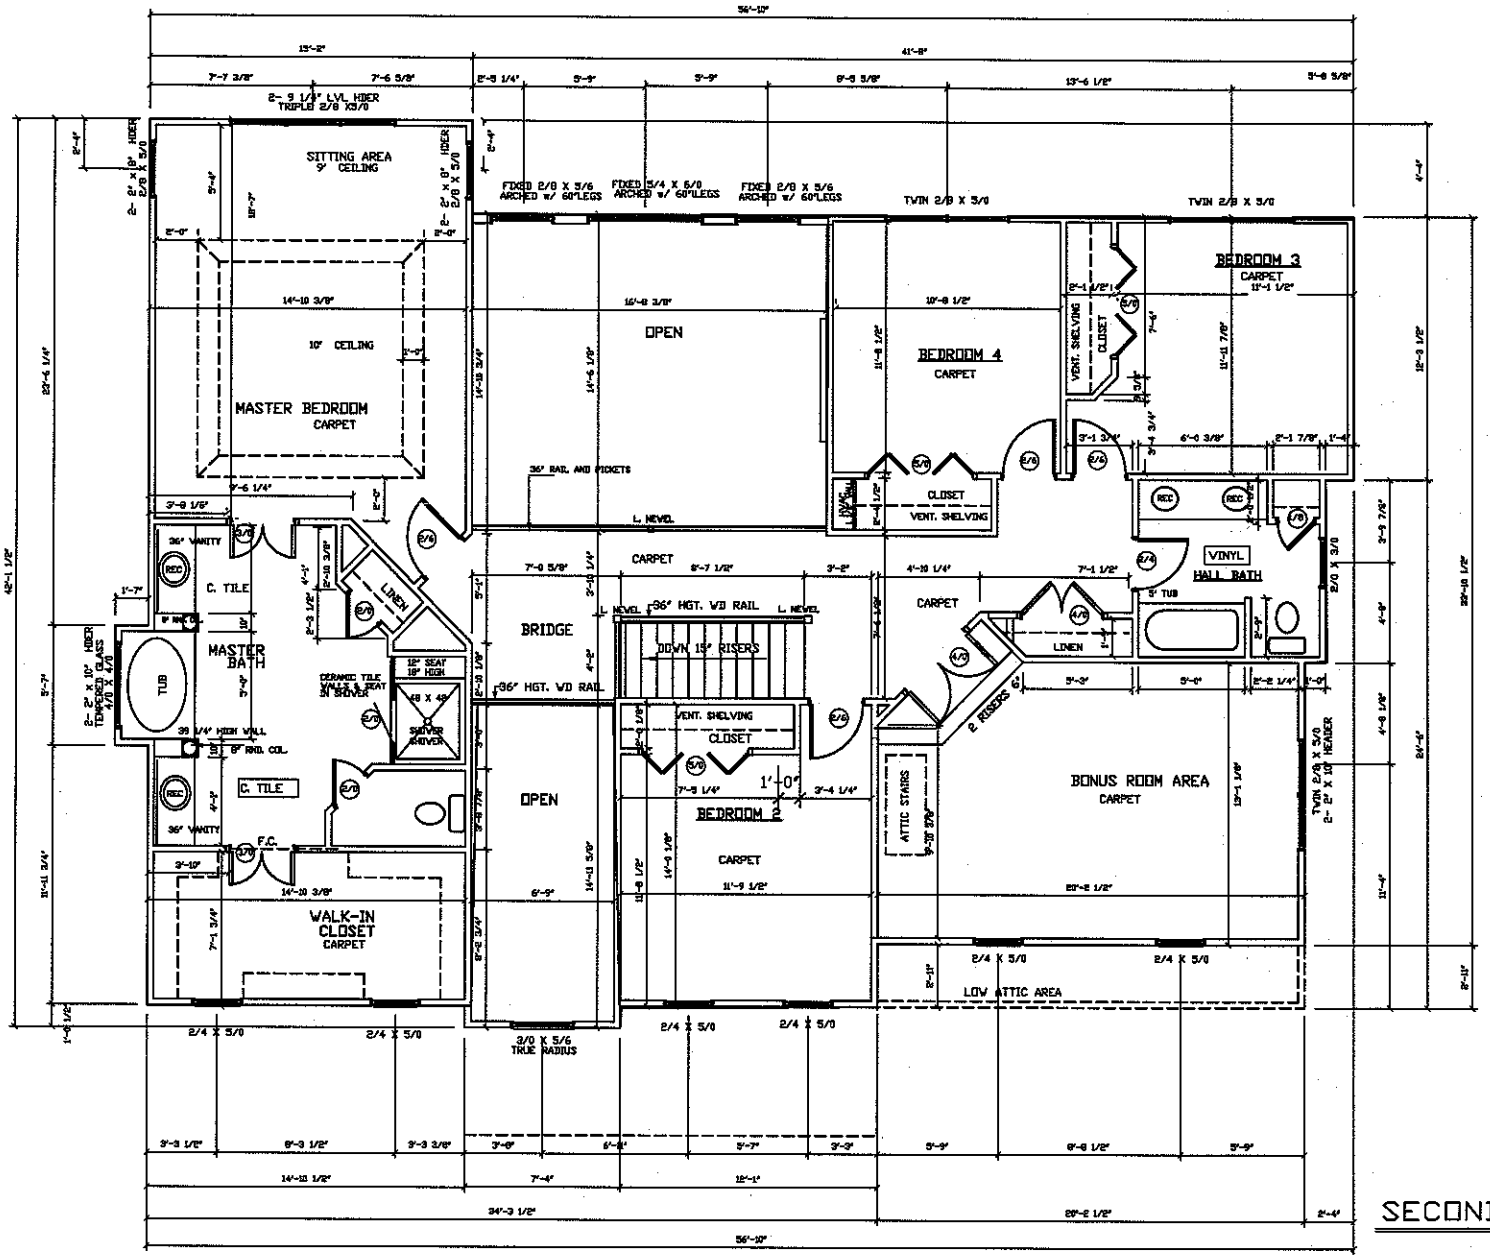


SECOND FLOOR PLAN

SCALE: 1/4" = 1'-0"


BLOCK DEVELOPMENT CORPORATION
300 MCGILL AVENUE NW.
CONCORD, NC
(704) 786-4818 FAX (704) 784-3720

LOT EDGEWATER PARK-50

CARLISLE

SECOND FLOOR PLAN

DATE: 4/14/04
PLAN: CARLISLE
SCALE: 1/4"=1'-0"
DRAWN BY: ATS
ESTIMATED BY: TM
CHECKED BY:

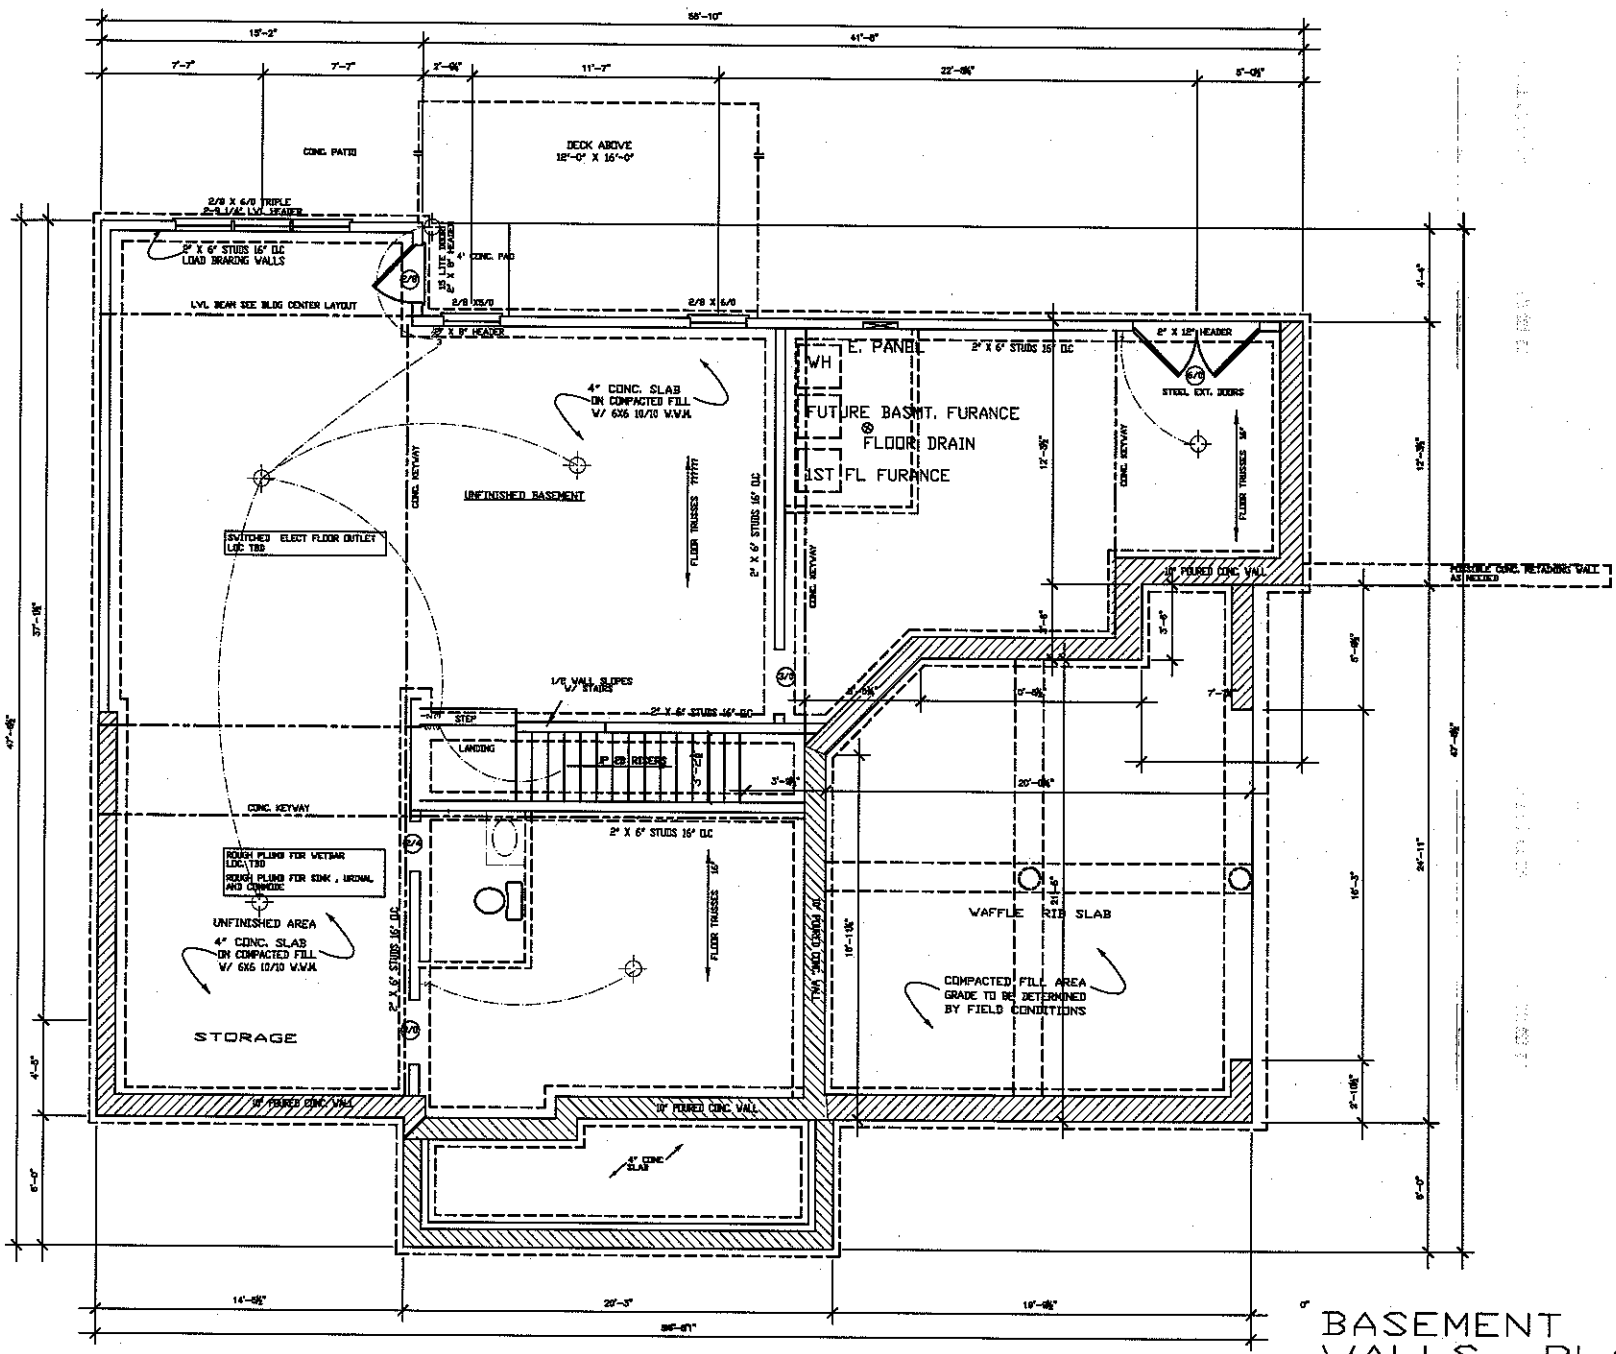


# BASEMENT WALLS PLAN

SCALE: 1/4" = 1'-0"


BLOCK DEVELOPMENT CORPORATION
300 MCGILL AVENUE NW.
CONCORD, NC
(704) 788-4818 FAX (704) 784-3720


LOT # EP-50

CARLISLE

BASEMENT FOUNDATION PLAN

DATE: 8/22/2004
PLAN: CARLISLE
SCALE: 1/4"=1'-0"
DRAWN BY: ATS
ESTIMATED BY:
CHECKED BY: