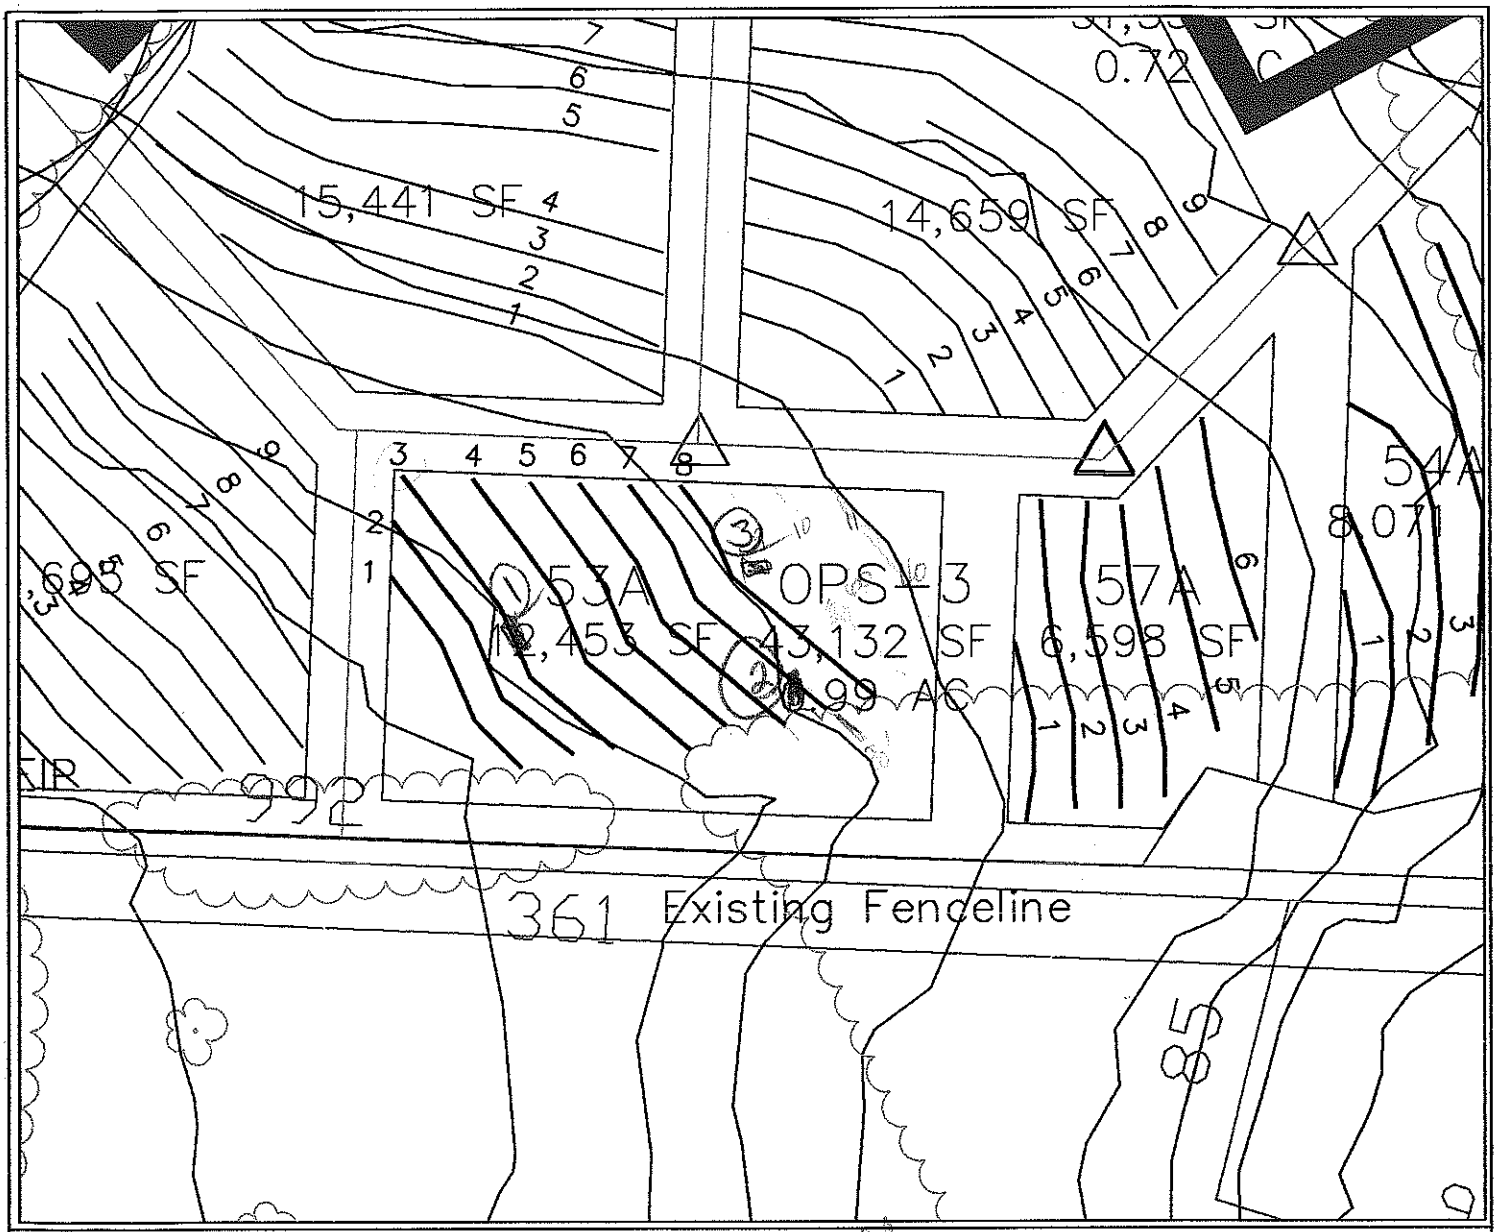


LEGEND

- Areas contain soils with 24 inches or more of useable material and have potential for conventional and modified conventional septic systems.
- UN — Unsuitable areas.
- Septic Drainlines.
- Temporary Bench Mark (TBM)
- Well Location.

GRAPHIC SCALE
1" = 50'

50 0 50 100

FLAG #	COLOR	ROD READ.	LENGTH
1	R	2.1	64'
2	O	2.8	76'
3	Y	3.4	92'
4	B	3.8	98'
5	P	4.3	92'
6	R	4.7	80'
7	O	4.9	75'
8	Y	5.4	71'
9			80
10			60
11			40

TOTAL FOOTAGE = 648'

SYSTEM
- LINES
- FOOTAGE
- SYSTEM TYPE

REPAIR
- LINES
- FOOTAGE
- SYSTEM TYPE

SHEET 1 OF 1

SHEET TITLE: SITE PLANS & DRAINFIELD LAYOUT

PROJECT NAME: HEDLOCK DEVELOPMENT CORP. — EDGEWATER PARK III/LOT #53-A, IREDELL COUNTY, NORTH CAROLINA, NOVEMBER 2003

S&EC Soil & Environmental Consultants, PA
226 LaPhilip Court, Suite C ▪ Concord, North Carolina 28027 ▪ Phone (704) 720-9485 ▪ Fax (704) 720-9486

FILE: G:\SEC\OPS\1251
1" = 50'
S.A.R.
FIELD WORK: S.A.R., W.O. & B.K.
DRAWN BY: S.A.R.
PROJECT MGR.
PROJECT NO.: 03-1251