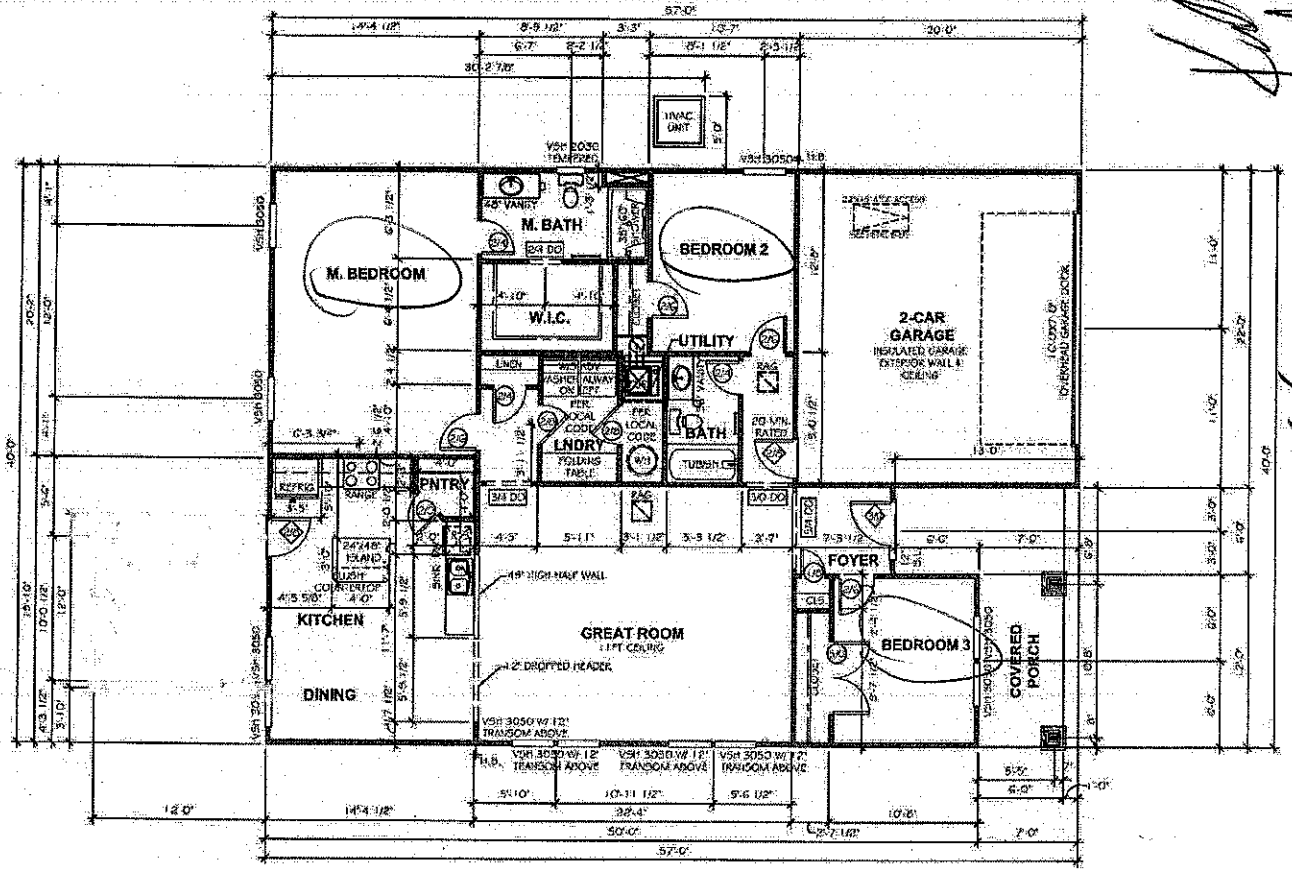


FIRST FLOOR PLAN

TrueHomes
17th ALL ABOUT U.
2548 Brekon Ridge Center Dr.
Suite 104
Monroe, N.C. 28110
704-226-9486

OYL-110

LOT 7

THE BAYSIDE
1600

IREDELL

Copyright True Homes L.L.C. All rights reserved. This copyrighted representation cannot be used, sold, loaned, displayed, or in any other way distributed without the express written permission of True Homes L.L.C. Any unauthorized use of this drawing, or portion of it, is illegal and will be prosecuted to the fullest extent.

DRAWN BY: CDG

DATE: 04.15.15

SCALE: 1/8"=1'-0"

CHECKED BY:

SHEET: A2.1