STANDARD HEADER SCHEDULE

DESCRIPTION	HEADER SIZE	DOOR & WINDOW SIZES
SINGLE STORY	2-2"x8" #2 SYP.	SINGL UNIT-MAXIMUM
		WIDTH OF 4'-0"
	2-2"x10" #2 SYP.	
TWO STORY	2-2"x8" #2 STP.	TWIN AND TRIPLE: 2/0,2/4,
		2/8, 3/0.
	2-2"x8" #2 STP.	SINGLE UNIT-MAXIMUM
		WIDTH OF 8'-0"
		TWIN-2/0, 2/4, 2/8, 2/8
	2-2"x12" #2 SYP. OR	TRIPLE-2/0, 3/0.
	2-1 3/4"x 9 1/2"	
	2-1 3/4"x 9 1/2"	TRIPLE-2/8, 3/0.
TWO STORY w/ BASEMENT	2-1 3/4"x 9 1/2"	TRIPLE-2/8, 3/0.

WINDOW SCHEDULE

#	DESCRIPTION	VINYL R.O.	JACK S PER END OF HEADER
A	3068 6/PANEL EXTERIOR	36"x 80"	1
B	2068 INTERIOR	71 1/4"x 80"	1
C	2448 INTERIOR	30"x 60"	1
D	2868 INTERIOR	36"x 60"	1
E	2868 INTERIOR		1
F	2868 EXTERIOR w/ 20 MIN. RATING	36"x 36"	1
G	4068 9 LITE EXTERIOR	71 1/2"x 71 1/2"	1
H	2868 15 LITE EXTERIOR		1
J	3068 DOUBLE HUNG		
K	3068 DOUBLE HUNG w/ T-AST.		
L	4068 DOUBLE HUNG		
M	4068 DOUBLE HUNG w/ T-AST.		
N	1868 INTERIOR		
P	5068 SLIDING GLASS		
R	-		
S	-		
T*	TEMPERED		
	T-AST.		


#	JACK STUDS PER END OF HEADER	R.O.	DESCRIPTION
1	1	82 1/2"x 83"	3050 SH.
2	1	29"x83"	3050 SH. TWIN
3	1	30"x83"	3050 SH. FIXED
4	1	32"x83"	3060 SH.
5	1	34"x83"	3060 SH. TWIN
6	1	34"x83"	3030 SH
7	1	34"x83"	4040 SH FIXED TEMP.
8	1	34"x83"	2030 SH
9			
10			3050 TRIPLE
11			
12			
13			
14			
15			
16			
T*			TEMPERED
			T-AST.

STANDARD LINTEL SIZES

BRICK OPENING WIDTH	ANGLE DESIGNATION
MAXIMUM OF 6'-0"	3 1/2"x 3 1/2"x 3/8"
6'-0" THRU 10'-0"	3 1/2"x 5"x 3/8"
10'-0" THRU 16'-0"	4"x 8"x 3/8"

LEGEND

SH: SHELVES
PDS: PULL DOWN STAIRS
RGS: ROD AND SHELF
TEMP: TEMPERED
OPT: OPTIONAL
DBL: DOUBLE
PE: PER PLAN
HDR: HEADER
*: HOSE BIB

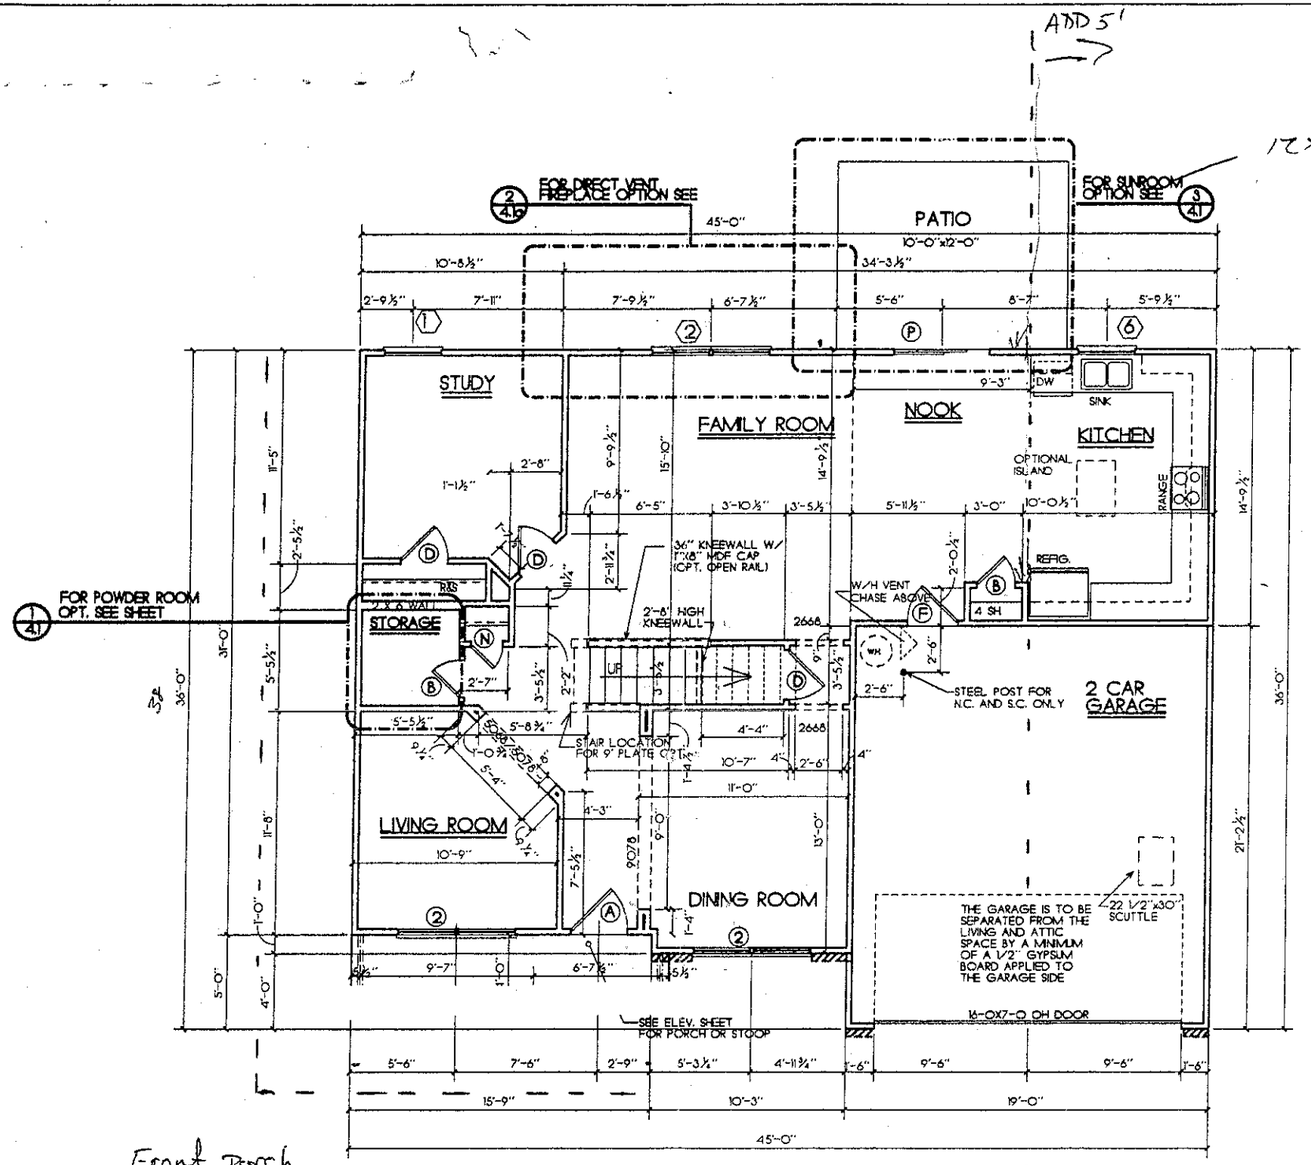

Front Porch
To become 7' &
WRap around corner

ADD 5' to Kitchen & Garage
Sunroom to Remain 12'x12'

BUILDING DEPARTMENT
OCT 31 2005
REVIEWER: ED
DATE APPROVED: 10-31-05
THESE PLANS SHOULD NOT BE ACCEPTED AS APPROVED PLANS UNLESS INITIALED AND DATED ABOVE

SCALE: 1/8"=1'-0"

REVISIONS:

NUMBER	BY
1	
8/11/06	GR

REVISION # 2005.03

ELEVATION

FIRST FLOOR PLAN

WINDOW SCHEDULE

#	DESCRIPTION	R.O.	JACK STUDS PER END OF HEADER
A	2668 6/PANEL EXTERIOR	62 1/2"x 83"	1
B	2068 INTERIOR	26"x83"	1
C	2468 INTERIOR	30"x83"	1
D	2868 INTERIOR	32"x83"	1
E	2868 INTERIOR	34"x83"	1
F	2868 EXTERIOR w/ 20 MIN. RATING	34"x83"	1
G	2868 9 LITE EXTERIOR	34"x83"	1
H	2868 15 LITE EXTERIOR	34"x83"	1
J	3068 DOUBLE HUNG	34"x83"	1
K	3068 DOUBLE HUNG w/ T-AST.	38"x83"	
L	4068 DOUBLE HUNG		
M	4068 DOUBLE HUNG w/ T-AST.		
N	-		
O	-		
P	-		
Q	-		
T*	TEMPERED		
	T-AST.		

#	DESCRIPTION	VINYL R.O.	JACK STUDS PER END OF HEADER
1	3050 SH.	36"x 60"	1
2	3050 SH. TWIN	71 1/4"x 60"	1
3	3050 SH. FIXED	36"x 60"	1
4	3060 SH.		1
5	3060 SH. TWIN	36"x 36"	1
6	3030 SH	71 1/2"x 711/2"	1
7	4040 SH FIXED TEMP		1
8	4010 SH FIXED TEMP		
9	2828 9 LITE OCT FIXED		
10	2030 OPERABLE	24" X 36" R.O.	
11			
12			
13			
14			
15			
16			
T*	TEMPERED		
	T-AST.		

STANDARD HEADER SCHEDULE

DISCRIPTION	HEADER SIZE	DOOR & WINDOW SIZES
SINGLE STORY	2-2"x8" #2 SYP.	SINGL UNIT-MAXIMUM
		WIDTH OF 4'-0"
	2-2"x10" #2 SYP.	
TWO STORY	2-2"x8" #2 SYP.	TWIN AND TRIPLE: 2/0,2/4,
		2/8, 3/0.
	2-2"x8" #2 SYP.	SINGLE UNIT-MAXIMUM
		WIDTH OF 6'-0"
		TWIN-2/0, 2/4, 2/8, 2/8
	2-2"x12" #2 SYP. OR	TRIPLE-2/0, 3/0.
	2-1 3/4"x 9 1/2"	
	2-1 3/4"x 9 1/2"	TRIPLE-2/8, 3/0.
TWO STORY w/ BASEMENT	2-1 3/4"x 9 1/2"	TRIPLE-2/8, 3/0.


STANDARD LINTEL SIZES

BRICK OPENING WIDTH	ANGLE DESIGNATION
MAXIMUM OF 6'-0"	3 1/2"x 3 1/2"x 3/8"
6'-0" THRU 10'-0"	3 1/2"x 5"x 3/8"
10'-0" THRU 18'-0"	4"x 6"x 3/8"


LEGEND

FB: FLOORING BREAK
SH: SHELVES
PDS: PULL DOWN STAIRS
RAS: ROD AND SHELF
TRDS: TREADS
OPT.: OPTIONAL
DBL: DOUBLE
PE: PER PLAN
HDR: HEADER
HOSE BIB

Acknowledgement Of Plans Submittal ONLY!
Date 8-31-06
Date 8/25/06

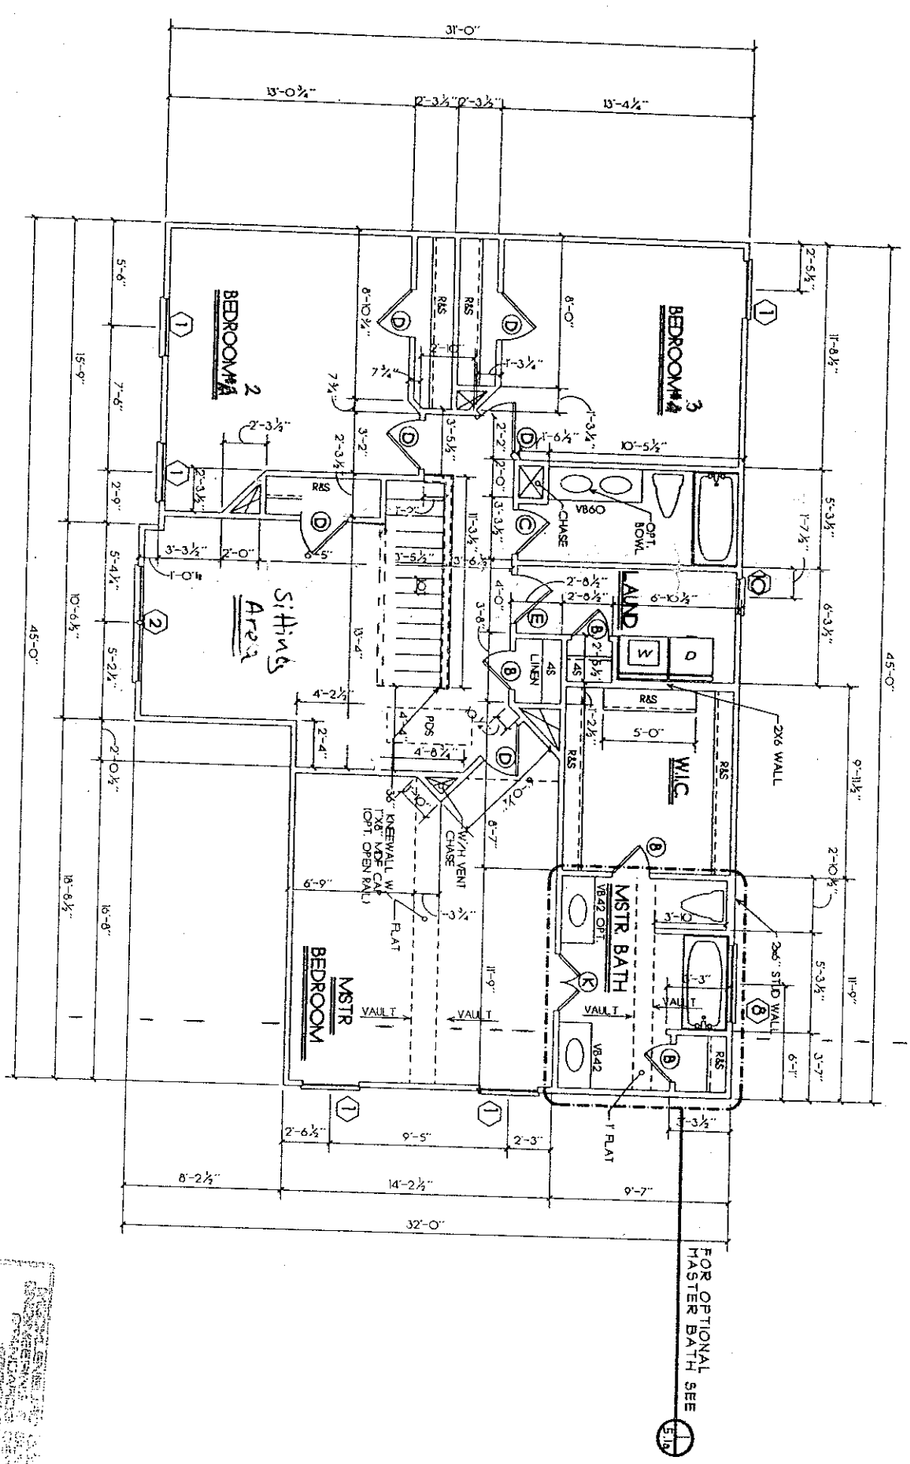

And 5' to Master Bath & Bedrm

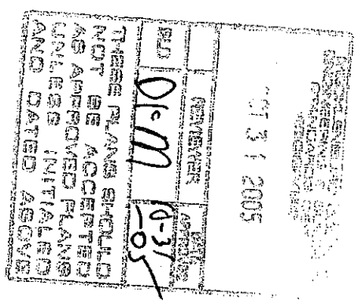

5	ELEVATION / SECOND FLOOR PLAN	REVISION # 2005-03	8/1/06	REVISIONS: NUMBER / BY	SCALE: 1/8"=1'-0"