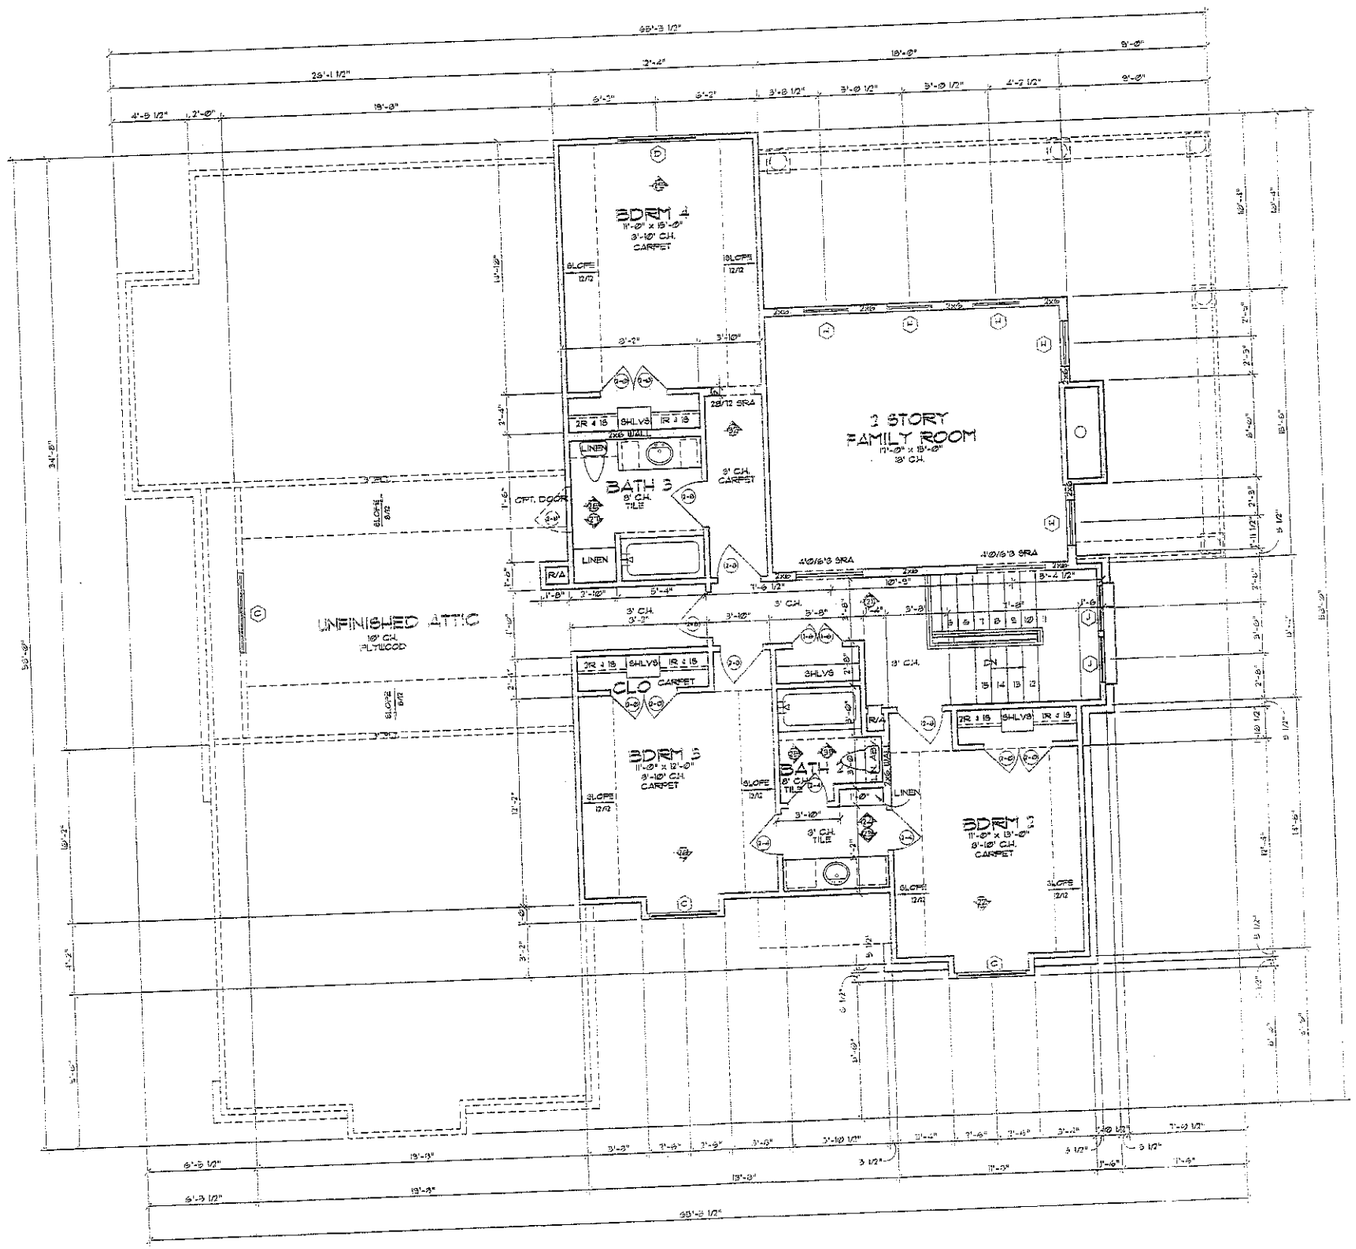


2ND FLOOR PLAN

1/4"=1'-0"

DESIGNS
by Robert Dane
7322 S.W. Freeway
Suite 300
Houston, Tx. 77074
713 - 270 - 8225
fax : 270 - 8339

Revisions	By

Date:	JUL '98
Scale:	1/4" = 1'-0"
Drawn by:	KS
Job:	9174
Sheet:	6

STANTON SHADOWCAST

NOTICE: This drawing is copyrighted by and is the property of CAD DESIGNS. It may not be reproduced by any method without the written consent of CAD DESIGNS. Any unauthorized use of this drawing shall be at the sole risk of the user and without liability to CAD DESIGNS. Dimensions are approximate and subject to field verification. Air conditioning layout are subject to field verification. Electrical layout may vary from plan.