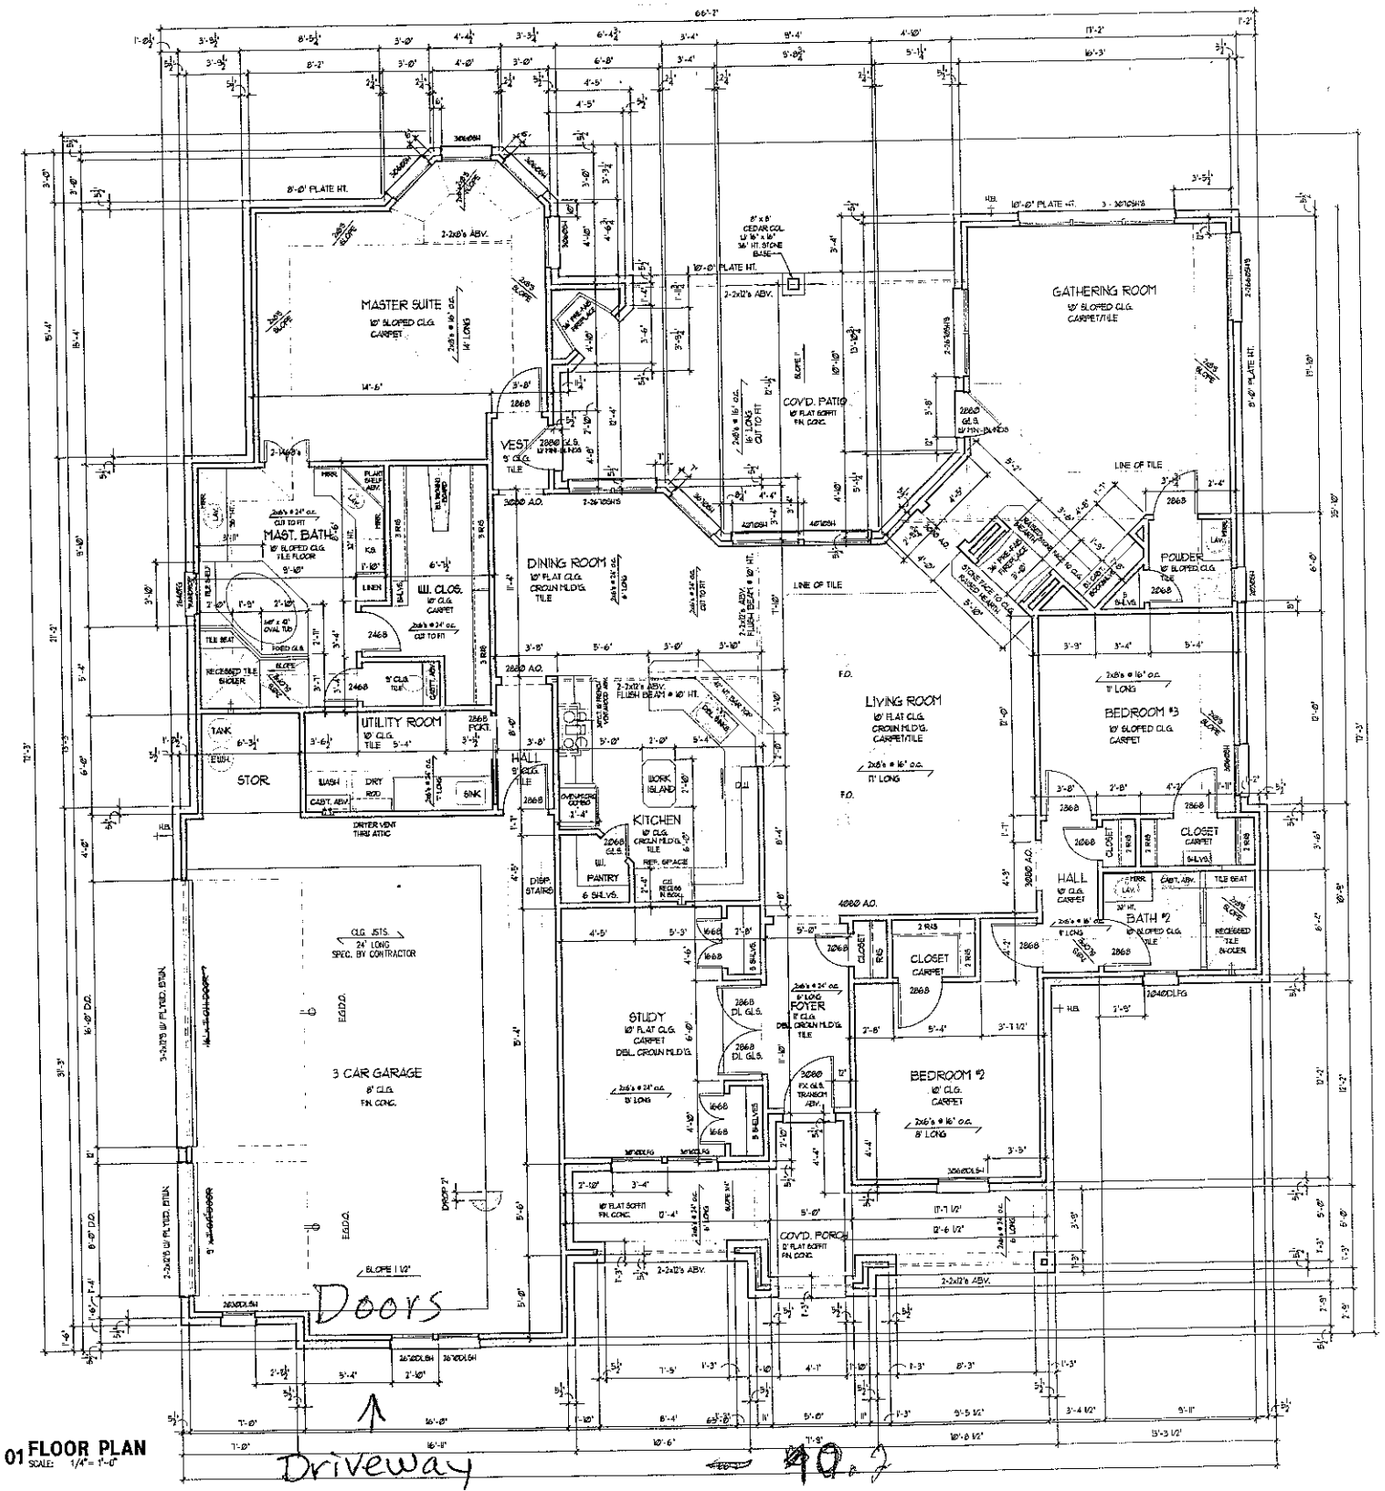


01 **FLOOR PLAN**
SCALE: 1/4" = 1'-0"

Acknowledgement Of
Plans Submitted ONLY
Date 12-1-06
Homeowner Signature Date 12-1-06

Reverse
Plan

FOOTAGE:

HEATED	2619 SQ. FT.
GARAGE	780 SQ. FT.
COV'D. PATIO	356 SQ. FT.
COV'D. PORCH	180 SQ. FT.
TOTAL CONDITIONED SLAB	3935 SQ. FT.

BRAZOS DESIGN
817-680-6681

Drawn By:
LDF

Checked By:
LDF

Builder:

Date Released:
07/25/05

Revisions
07/25/05
08/22/05

Description:
FLOOR PLAN

Plan Number:
L-2619TR CUST.

Sheet Number
A1