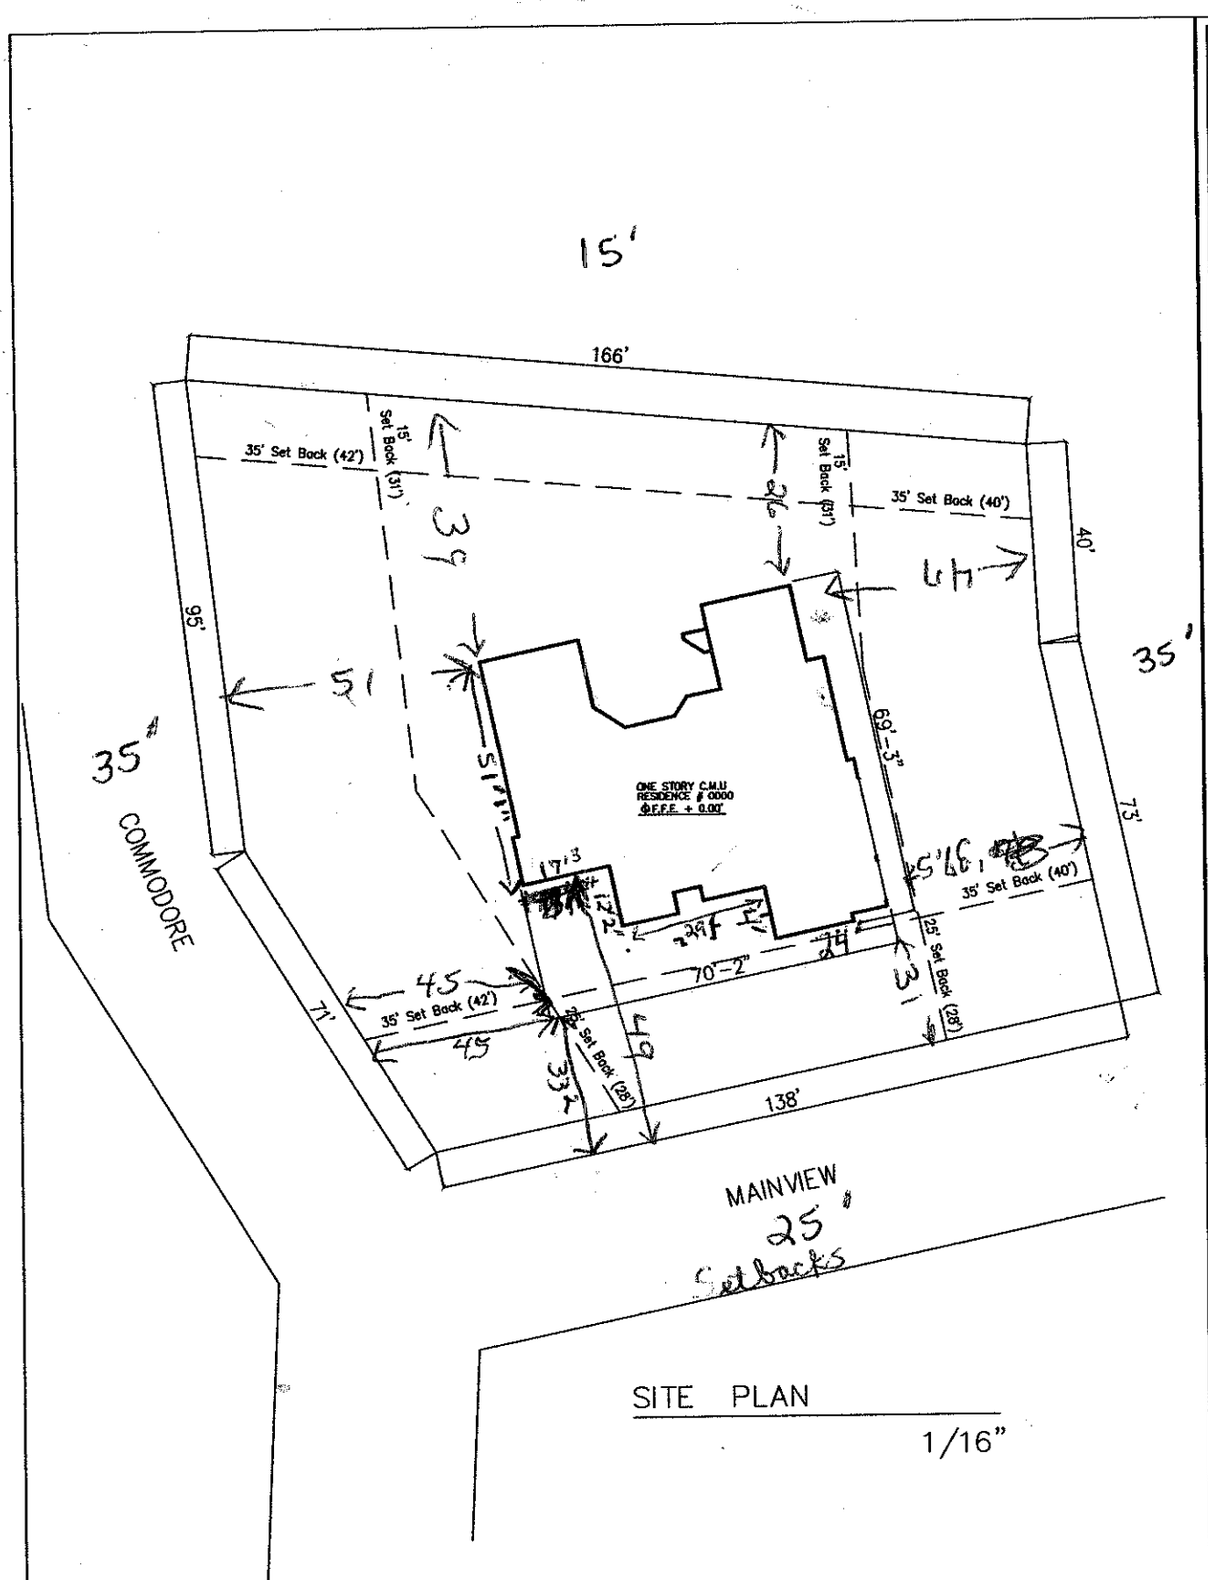


SITE PLAN

1/16"

DATE:

PROJECT MANAGER:

REV. No.	REVISION DESCRIPTION	DATE:

DRAWN BY:

Monica Freile
8006 Maxwelton Dr.
Huntersville NC
28078
PH. 704--895 0381
monicafreile@yahoo.com

CHECKED BY:

BUILDER:

Proposed Residence for:
Georgjina Brustmaker
105 Mainview Dr.
Mooresville, NC 28117

CAD FILE: Geor A1.dwg

DATE: 11-27-06

PLAN #:

A-1