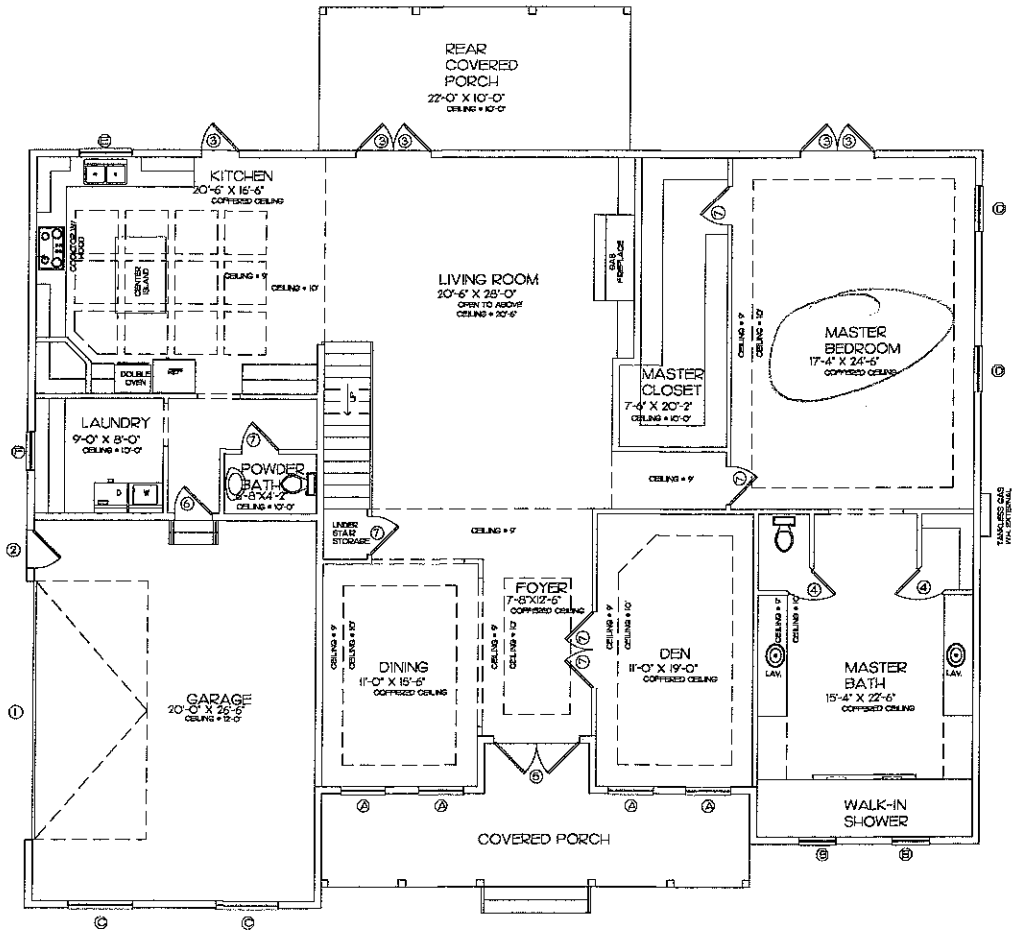


1ST FLOOR PLAN
SCALE: 1/4" = 1'-0"

AREA CALCULATIONS

1ST FLR. LIVING AREA	2,668 SF
2ND FLR. LIVING AREA	1,414 SF
TOTAL LIVING	4,082 SF
GARAGE	557 SF
COVERED PORCH	221 SF
REAR COVERED PORCH	389 SF
TOTAL AREA UNDER ROOF	5,249 SF

DOOR SCHEDULE

MARK	QTY.	SIZE	TYPE
1	1	16'-0" x 8'-0"	16068 OVERHEAD GARAGE DOOR
2	1	2'-6" x 8'-0"	2668 EXTERIOR FIBERGLASS DOOR
3	5	2'-6" x 6'-8"	2668 EXTERIOR 10 LT. FR. DR.
4	3	2'-4" x 6'-8"	2468 INTERIOR SWING DOOR
5	1	6'-0" x 6'-8"	(2) 3068 EXTERIOR 4 LT. FR. DR.
6	1	2'-6" x 8'-0"	SELF CLOSING 2668 INTERIOR SOLID CORE DOOR 1 3/8" MIN THICKNESS
7	13	2'-6" x 8'-0"	2668 INTERIOR SWING DOOR
8	2	2'-6" x 8'-0"	2668 INTERIOR POCKET DOOR
9	1	7'-0" x 8'-0"	7268 4 PANEL FOLDING DOOR
10	2	2'-4" x 8'-0"	2468 INTERIOR BI-FOLD DOOR

WINDOW SCHEDULE

MARK	QTY.	SIZE	TYPE	MANUFACTURER	EXTERIOR OPENING PROTECTION
A	4	37" x 75"	SH 36	PGT	IMPACT GLASS
B	2	49" x 60-5/8"	SH 4060	PGT	IMPACT GLASS
C	2	53-1/8"x59-5/8"	SH 34	PGT	IMPACT GLASS
D	2	49"x63"	SH 3462	PGT	IMPACT GLASS
E	1	40" x 39-3/8"	SH 3432	PGT	IMPACT GLASS
F	1	32" x 39-3/8"	SH 2833	PGT	IMPACT GLASS
G	2	48" x 63"	SH 4063	PGT	IMPACT GLASS
H	1	32" x 26"	SH 2822	PGT	IMPACT GLASS
I	2	40" x 60-5/8"	SH 3463	PGT	IMPACT GLASS
J	4	70" x 60-5/8"	SH 24	PGT	IMPACT GLASS
K	7	37" x 63"	SH 25	PGT	IMPACT GLASS

Acknowledgement of Plans Submittal ONLY!

Date 2/12/16

Date 2/12/16

Client:	ADVANCED INTERIORS
Owner:	MIKE BOUTOT
Project Address:	194 WOODSTREAM CIRCLE MOORESVILLE, NC 28117

AIA 1531-07-01 DRAWN BY: GS

SHEAS NOTED DATE: 02-02-16

AZURE DESIGN GROUP, INC.
2430 VANDERBILT BEACH RD #566
Naples Florida 34109
Ph. 239-777-2157
EMAIL: INFO@AZUREDESIGNGROUP.COM

ADG Design Group, Inc.

A-3

of 14

Acknowledgement of
Plans Submittal ONLY!

Date 2/12/16

Date 2/12/16

AREA CALCULATIONS


IST FLR. LIVING AREA	2,668 SF
2ND FLR. LIVING AREA	1,414 SF
TOTAL LIVING	4,082 SF
GARAGE	557 SF
COVERED PORCH	221 SF
REAR COVERED PORCH	389 SF
TOTAL AREA UNDER ROOF	5,249 SF

DOOR SCHEDULE

MARK	QTY.	SIZE	TYPE
①	1	16'-0" x 8'-0"	9600 OVERHEAD GARAGE DOOR
②	1	3'-0" x 8'-0"	2990 EXTERIOR FIBERGLASS DOOR
③	5	3'-0" x 8'-0"	2990 EXTERIOR 10 LT. FR. DR.
④	2	2'-4" x 8'-0"	2468 INTERIOR SWING DOOR
⑤	1	6'-0" x 8'-0"	(2) 3060 EXTERIOR 4 LT. FR. DR.
⑥	1	2'-0" x 8'-0"	SELF CLOSING 2890 INTERIOR SOLID CORE DOOR 1 3/8" MIN THICKNESS
⑦	13	2'-6" x 8'-0"	2890 INTERIOR SWING DOOR
⑧	2	2'-6" x 8'-0"	2890 INTERIOR POCKET DOOR
⑨	1	7'-2" x 8'-0"	7230 4 PANEL FOLDING DOOR
⑩	2	2'-4" x 8'-0"	2480 INTERIOR BI-FOLD DOOR

WINDOW SCHEDULE

MARK	QTY.	SIZE	TYPE	MANUFACTURER	EXTERIOR OPENING PROTECTION
Ⓐ	4	37" x 78"	SH 28	PGT	IMPACT GLASS
Ⓑ	2	49" x 59-5/8"	SH 4043	PGT	IMPACT GLASS
Ⓒ	2	5M (6"x50-5/8"	SH 84	PGT	IMPACT GLASS
Ⓓ	2	40"x60"	SH 3463	PGT	IMPACT GLASS
Ⓔ	1	40" x 38-3/8"	SH 3433	PGT	IMPACT GLASS
Ⓕ	1	52" x 38-3/8"	SH 2839	PGT	IMPACT GLASS
Ⓖ	2	48" x 60"	SH 4853	PGT	IMPACT GLASS
Ⓗ	1	32" x 26"	SH 2822	PGT	IMPACT GLASS
Ⓘ	2	40" x 50-5/8"	SH 3443	PGT	IMPACT GLASS
Ⓙ	4	37" x 59-5/8"	SH 34	PGT	IMPACT GLASS
Ⓚ	7	37" x 82"	SH 25	PGT	IMPACT GLASS

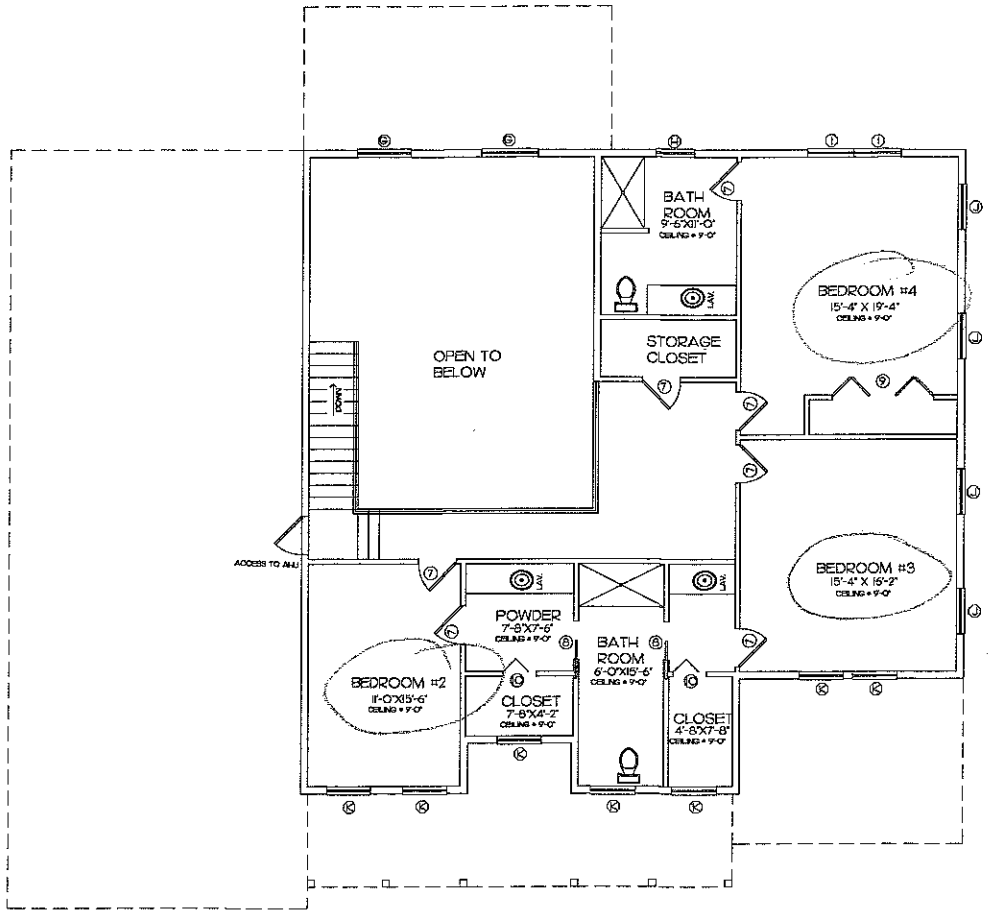

2ND FLOOR PLAN
SCALE: 1/4" = 1'-0"

REVISIONS	DATE
1	

Client: ADVANCED INTERIORS
Owner: MIKE BOUTOT
Project: 194 WOODSTREAM CIRCLE
Address: MOORESVILLE, NC 28117

ADJ 1531-07-01
DRAWN BY: GS
SCALE: AS NOTED
DATE: 02-02-16

AZURE DESIGN GROUP, INC.
2430 VANDERBILT BEACH RD #366
Naples Florida 34109
Ph. 239-777-2157
EMAIL: INFO@AZUREDESIGNGROUP.COM

ADG
Design Group, Inc.