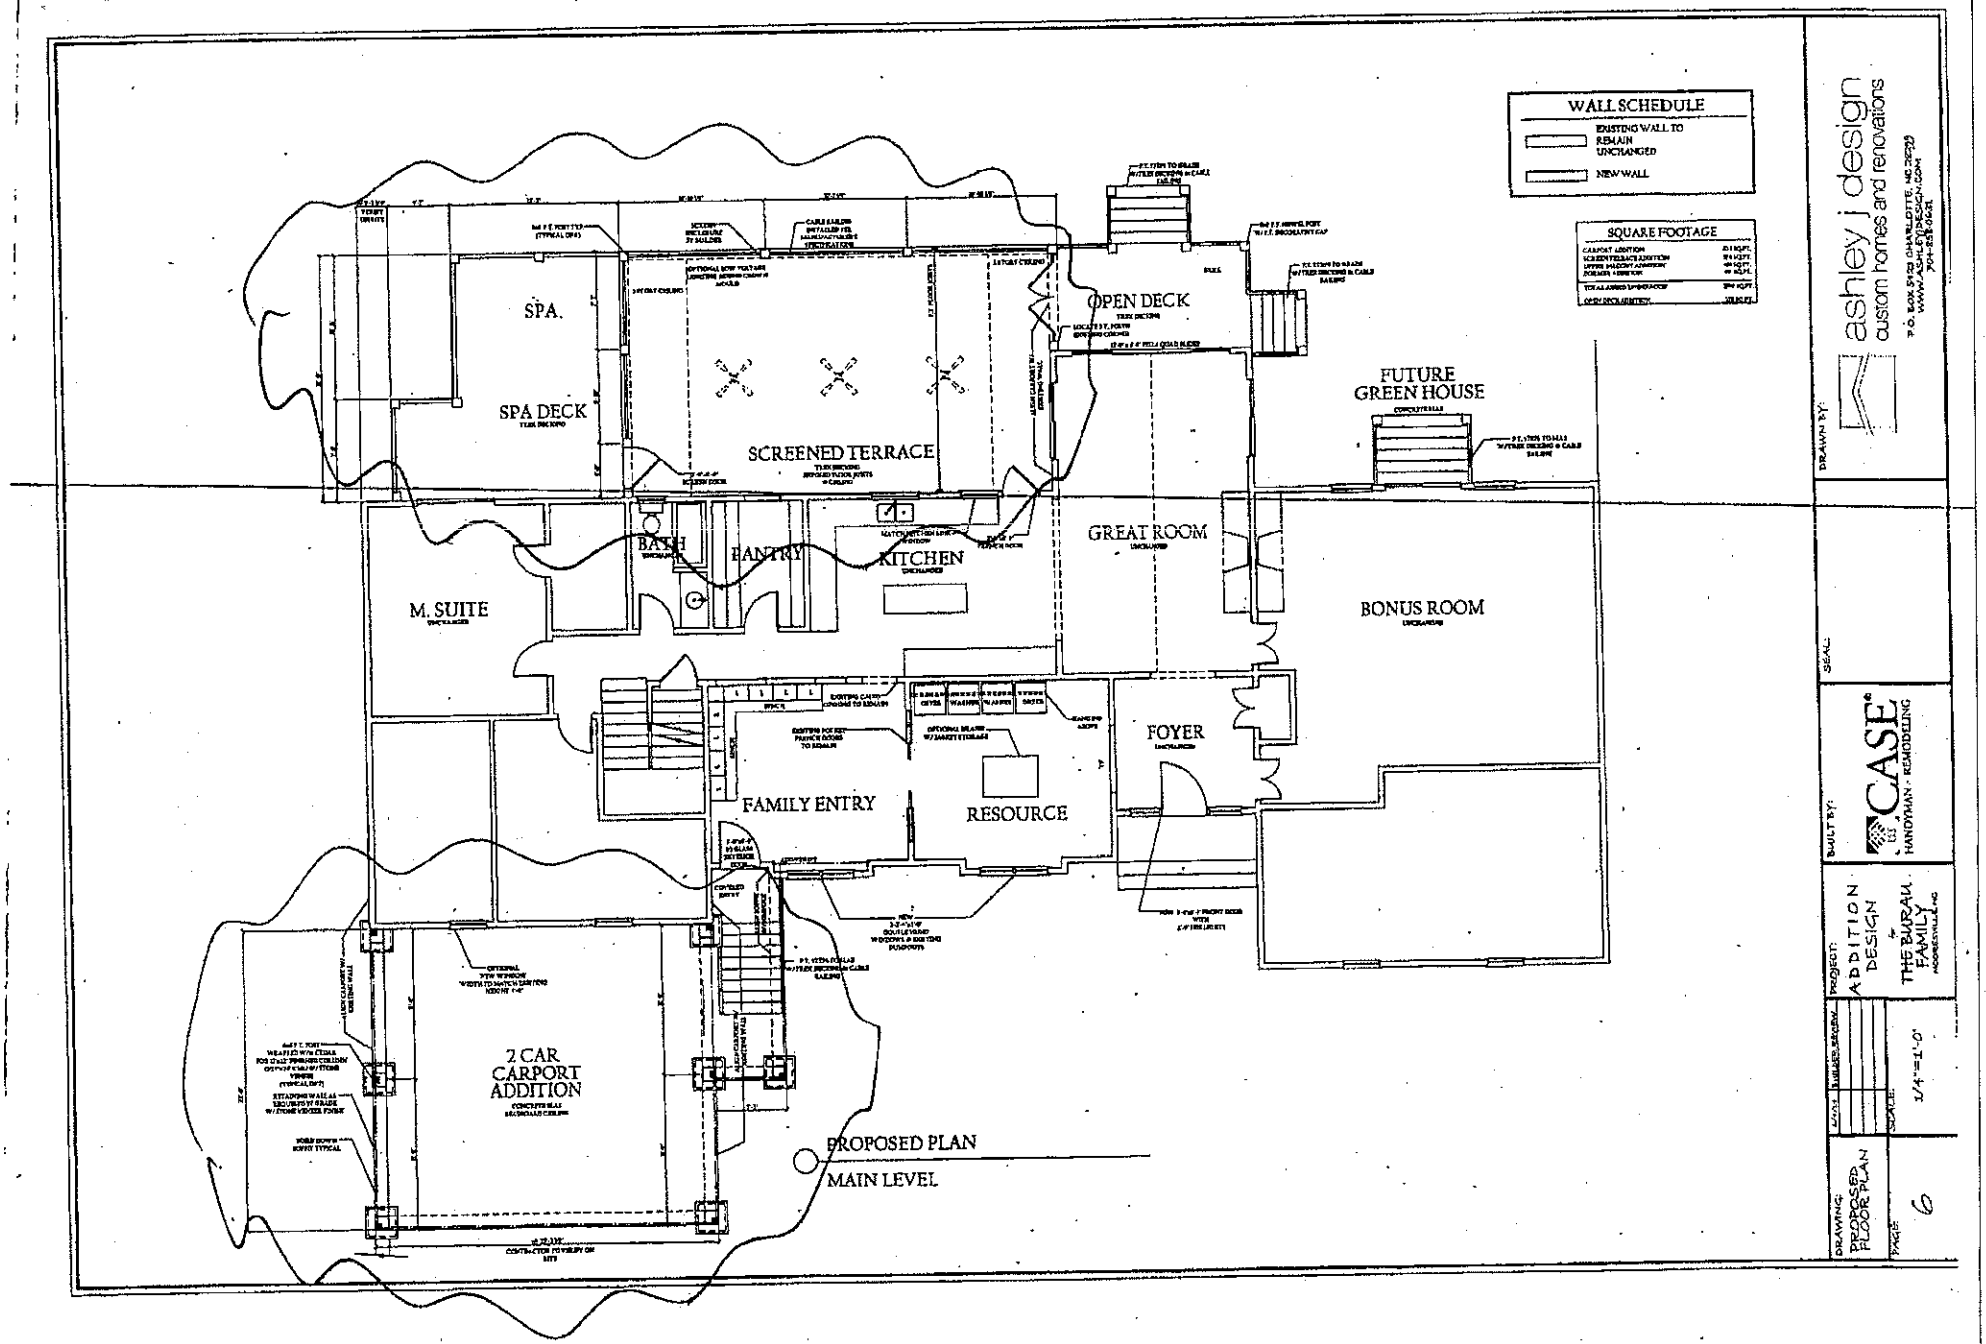

WALL SCHEDULE
EXISTING WALL TO REMAIN UNCHANGED
NEW WALL
SQUARE FOOTAGE
SPA.
SPA DECK
SCREENED TERRACE
OPEN DECK
FUTURE GREEN HOUSE
BATH
PANTRY
KITCHEN
GREAT ROOM
M. SUITE
BONUS ROOM
FOYER
FAMILY ENTRY
RESOURCE
2 CAR CARPORT ADDITION
PROPOSED PLAN
MAIN LEVEL
ashley j design
custom homes and renovations
DRAWN BY:
SEAL:
BUILT BY:
CASE
HANDYMAN - REMODELING
PROJECT:
ADDITION DESIGN
THE BUREAU FAMILY
DRAWING:
PROPOSED FLOOR PLAN
SCALE:
1/4"=1'-0"
PAGE:
6