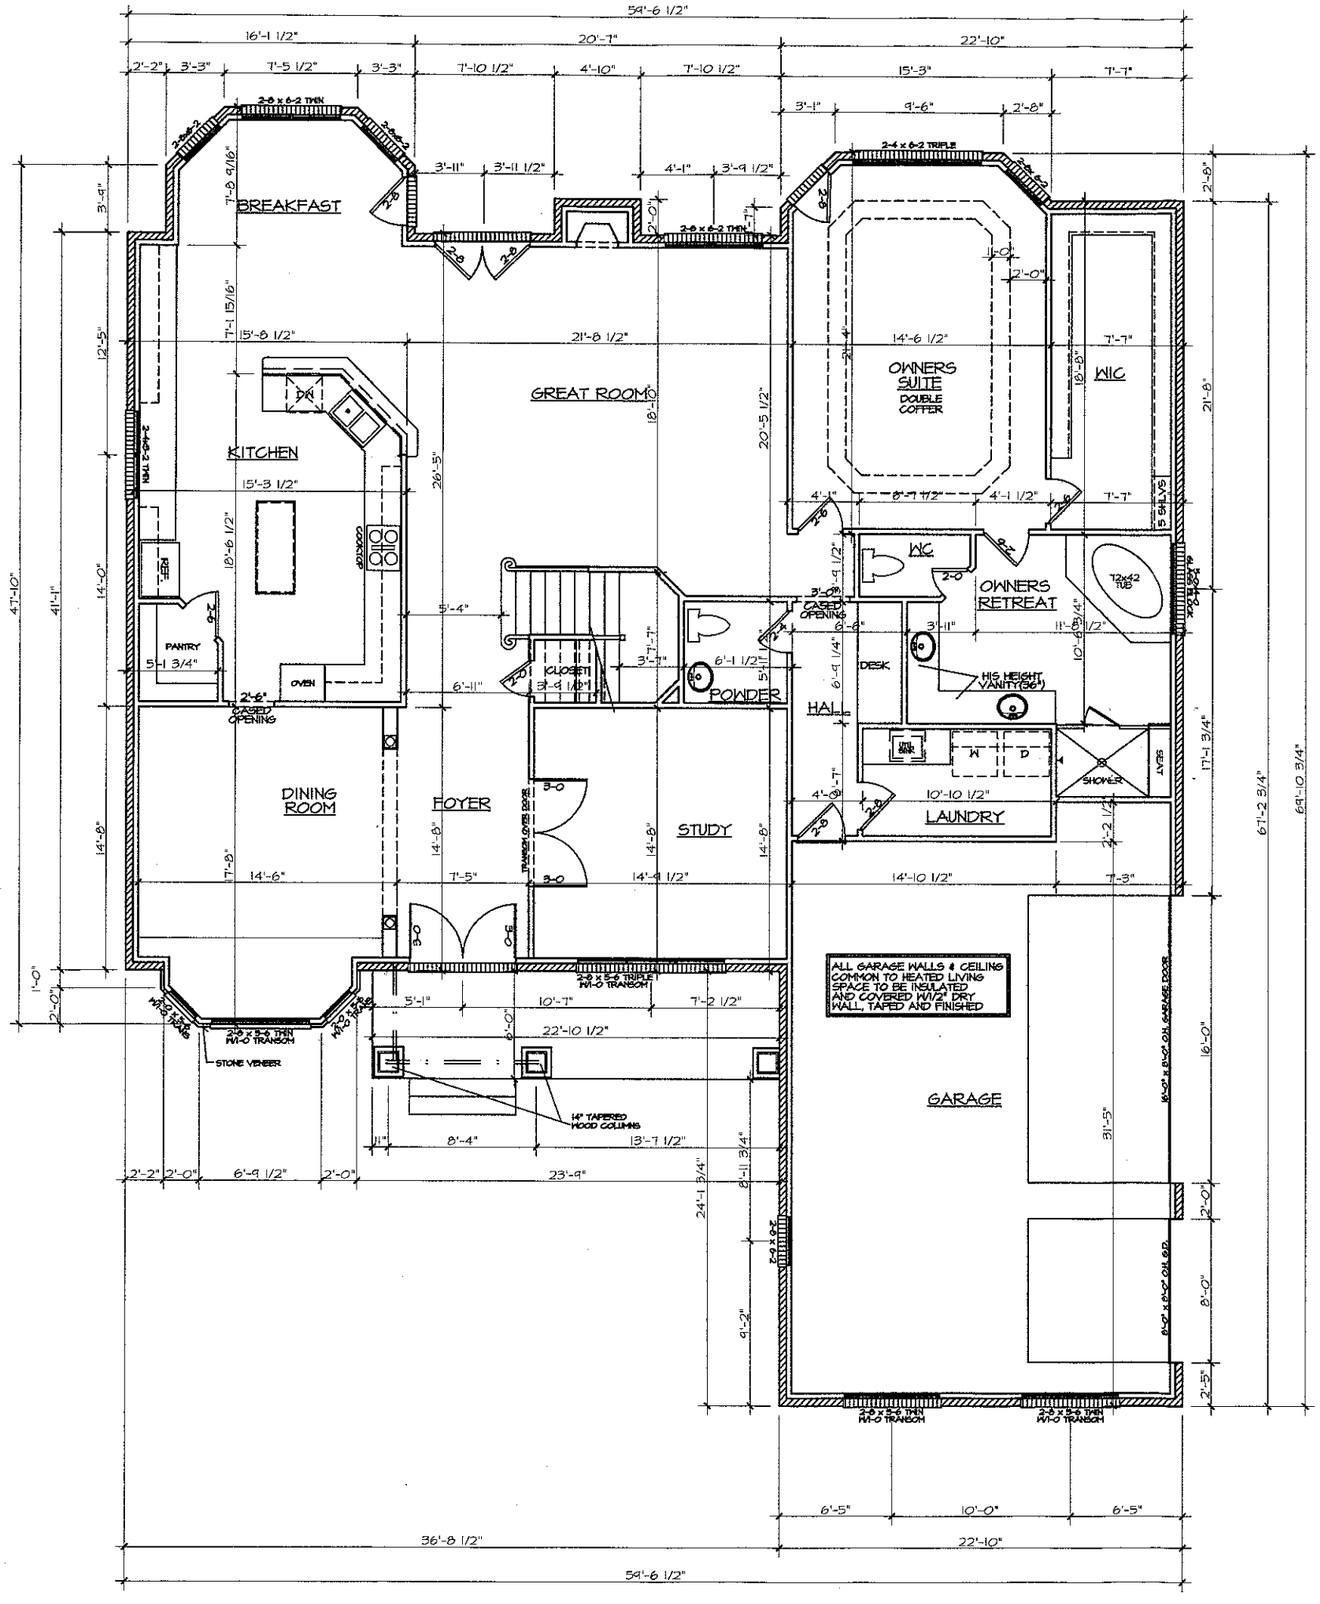


AREA: (Sq. ft.)	DATE: 9/14/04 VPA
1ST. FLOOR HEATED	2465
2ND. FLOOR HEATED	2212
**TOTAL HEATED AREA	4675
GARAGE	728
***TOTAL AREA	5403
OPEN AREA	398

FIRST FLOOR PLAN


SCALE: 1/4"=1'-0"

VICTOR P. ARTUSO
PHONE: 704-454-5979
3034 TOM SAVAGE DRIVE
HARRISBURG N.C. 28075

BECKWITH -HOMES-
17111 KENTON DRIVE
SUITE #206-B
CORNELIUS, NC 28031
O. (704) 892-2555
F. (704) 892-2502

PLAN NUMBER :
THE_ROCKWELL_B
FIRST_FLOOR_PLAN

Date:	4/21/05
Scale:	1/4"=1'
Drawn:	VPA
Checked:	***
Sheet:	2B

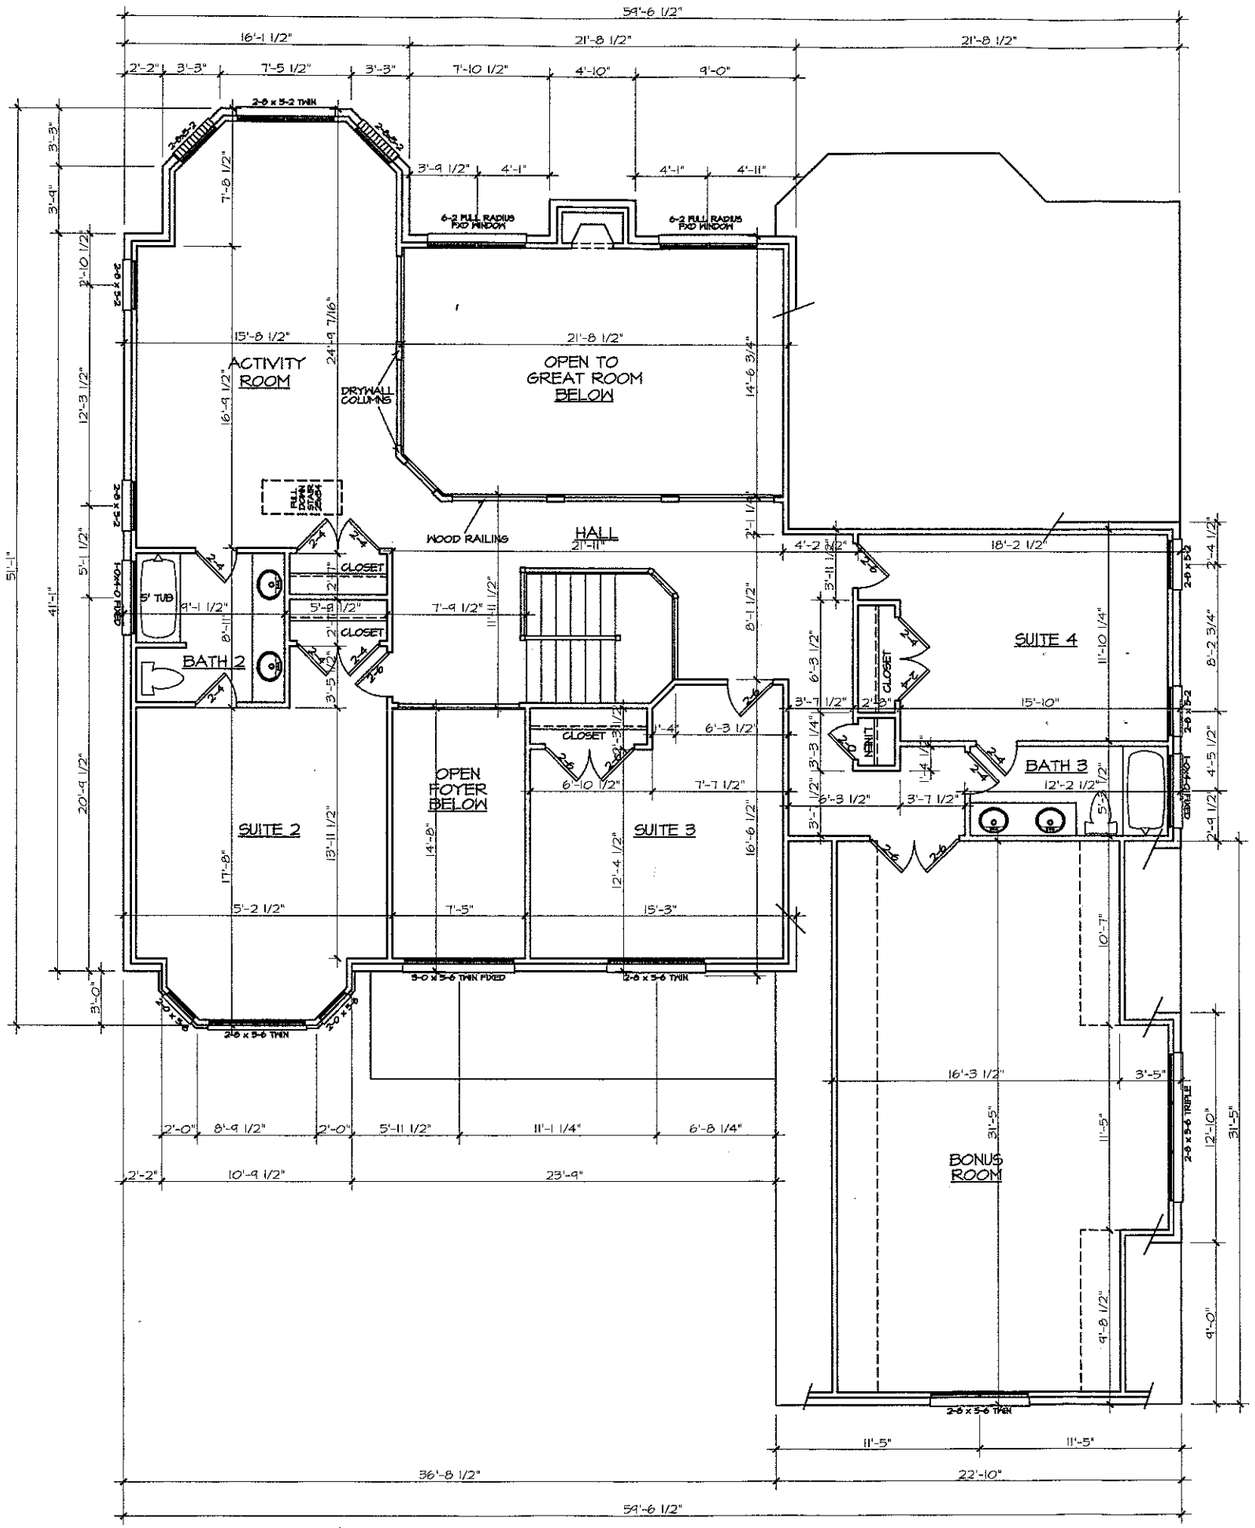

SECOND FLOOR PLAN

SCALE: 1/4"=1'-0"

VICTOR P. ARTUSO
PHONE: 704-464-5979
3034 TOM SAVAGE DRIVE

BECKW
-HOME

1111 KENTON
SUITE 20
CORNELIUS, N
O: (704) 89
F: (704) 89

PLAN NUMBER :
THE ROCKWELL B

Date: 4/2
Scale:
Drawn:
Checked:
Sheet: