
Lot # 37

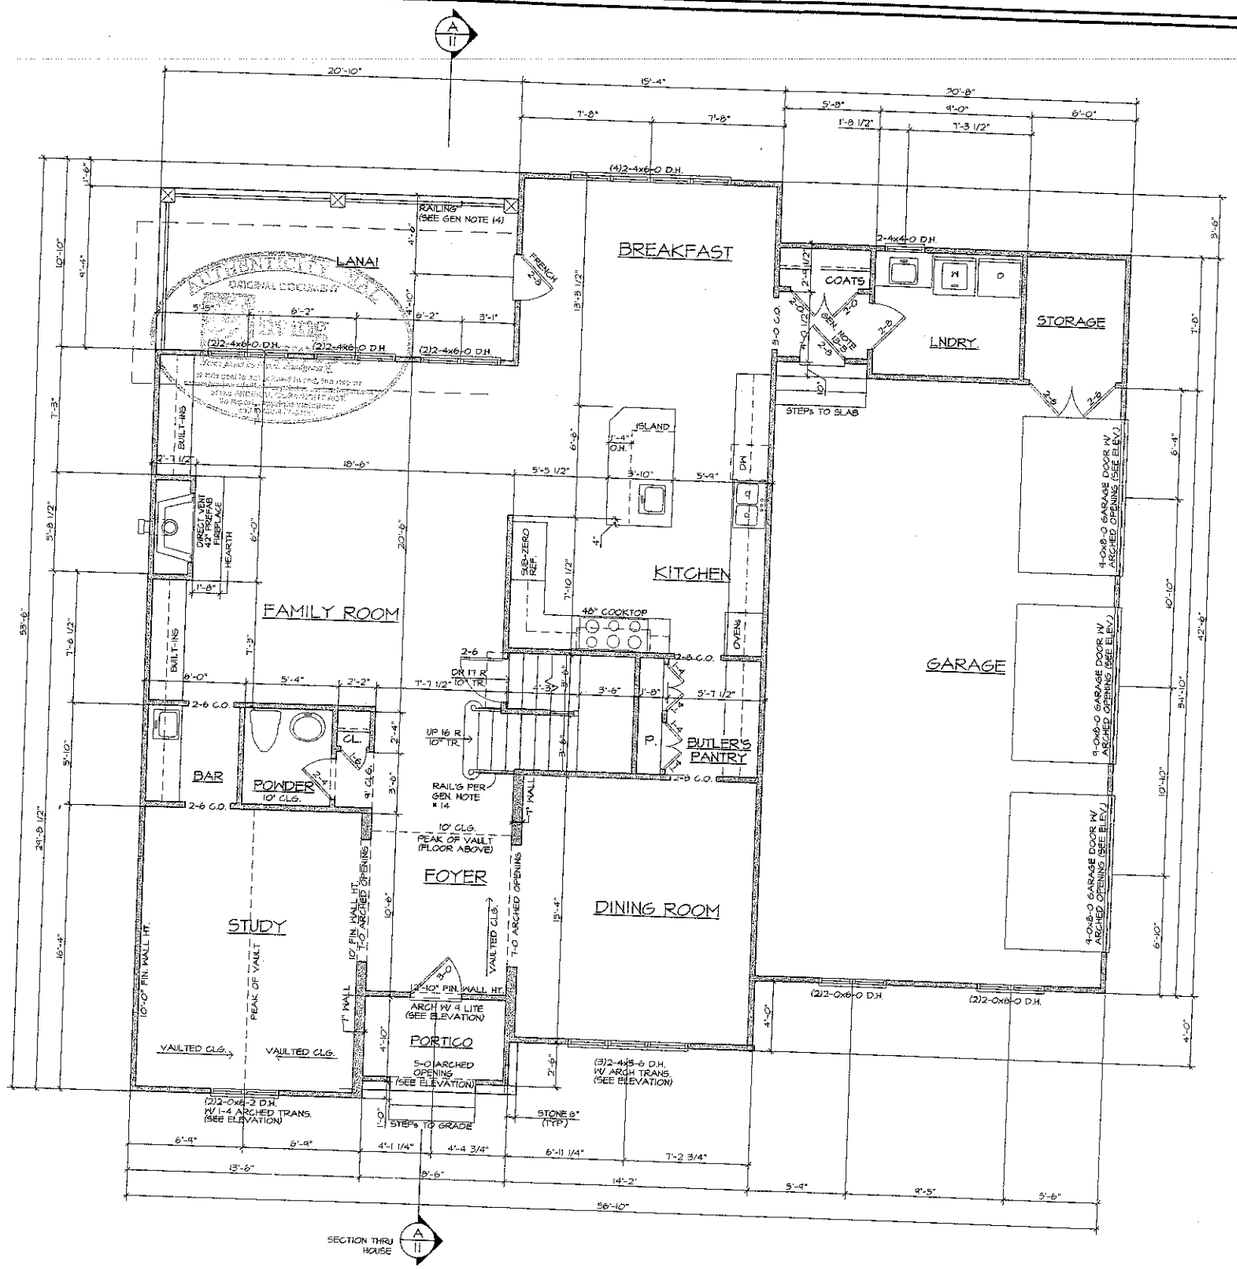


A 4 FIRST FLOOR PLAN
SCALE: 1/4" = 1'-0"

Acknowledgement Of Plans Submittal ONLY!

NOTE:
ALL DOORS AND CASED OPENINGS ON THIS FLOOR SHALL BE 8'-0" HIGH UNLESS NOTED OTHERWISE.

Date 5-9-06

Date 5-9-06

## SQUARE FOOTAGE:
(WITH MASONRY)

| | | |
|---|---|---|
| FIRST LEVEL | = | 1719 SQ. FT. |
| SECOND LEVEL | = | 1959 SQ. FT. |
| TOTAL HEATED | = | 3678 SQ. FT. |
| COVERED LANAI | = | 194 SQ. FT. |
| MECH / STORAGE | = | 89 SQ. FT. |
| STORAGE | = | 291 SQ. FT. |
| GARAGE / STORAGE | = | 770 SQ. FT. |
| LANAI | = | 194 SQ. FT. |
| PORTICO | = | 33 SQ. FT. |
| LOWER LEVEL | = | 599 SQ. FT. |
| TOTAL UNDER ROOF | = | 5842 SQ. FT. |

STAIRS COUNTED ALL FLOORS

**NOTICE:**
LIVING CONCEPTS HOME PLANNING HAS TAKEN GREAT CARE IN THE PREPARATION OF THESE PLANS. HOWEVER, SINCE CODES ARE SUBJECT TO CHANGE AND INTERPRETATIONS VARY, WE DO NOT GUARANTEE COMPLIANCE WITH ANY SPECIFIC CODES OR ORDINANCES. PURCHASER OR BUILDER IS SOLELY RESPONSIBLE FOR VERIFYING COMPLIANCE WITH LOCAL BUILDING CODES AND ORDINANCES AND FOR ANY MODIFICATIONS TO THE PLANS THAT MAY NEED TO BE MADE IN ORDER TO COMPLY. BUILDER IS ALSO RESPONSIBLE FOR VERIFYING SITE AND SOIL CONDITIONS AS WELL AS ALL DIMENSIONS AND SQUARE FOOTAGE CALCULATIONS BEFORE BEGINNING CONSTRUCTION. THESE PLANS SHOULD BE REVIEWED BY A LOCAL ARCHITECT OR ENGINEER TO VERIFY ADAPTATION TO SITE AND LOCAL STRUCTURAL DESIGN REQUIREMENTS. LIVING CONCEPTS HOME PLANNING MAY NOT BE HELD RESPONSIBLE AND ASSUMES NO LIABILITY FOR ANY HOME CONSTRUCTED FROM THESE PLANS.

THIS PLAN IS THE PROPERTY OF LIVING CONCEPTS HOME PLANNING AND MAY NOT BE USED OR REPRODUCED WITHOUT THEIR WRITTEN PERMISSION.

© 2004 Building Graphics Inc., Used by permission by Living Concepts

# Coventry
# E-3678 Reverse

7400 Carmel Executive Park
Suite 150-B
Charlotte, North Carolina 28226
1-800-617-6105
www.livingconcepts.com

living concepts
Home plans by Frank Snodgrass

CAD/M. NO. | JOB NO. | DRAWN BY: | CHECKED BY:
D.D.

REVISIONS:

DATE:

SHEET NO.
4
OF