

SQUARE FOOTAGES	
AREA	SQUARE FEET
SECOND FLOOR	1578

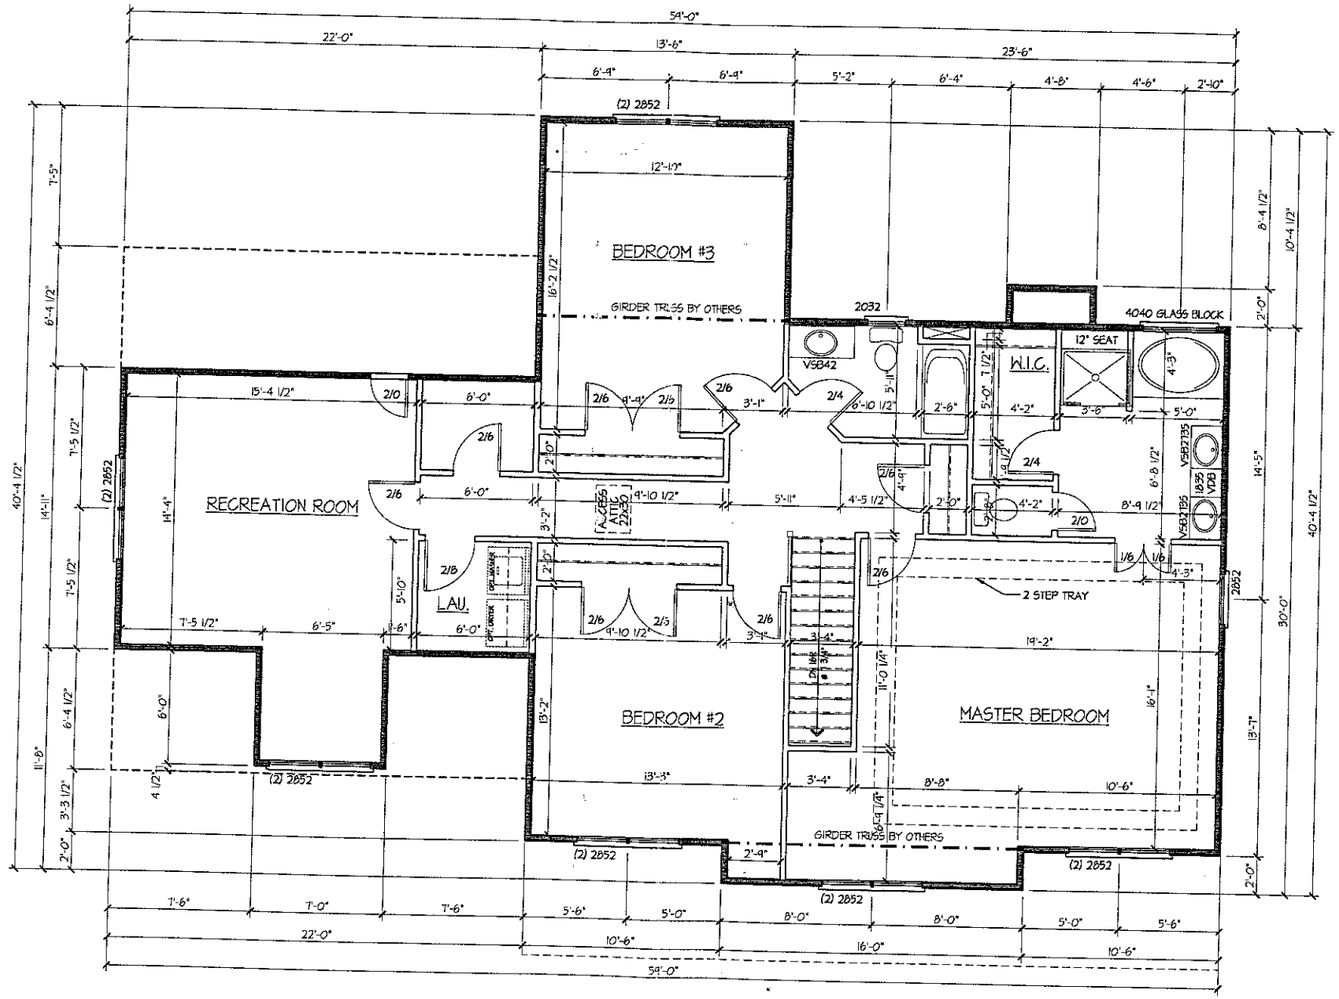

SECOND FLOOR PLAN

SCALE: 1/8"=1'-0"

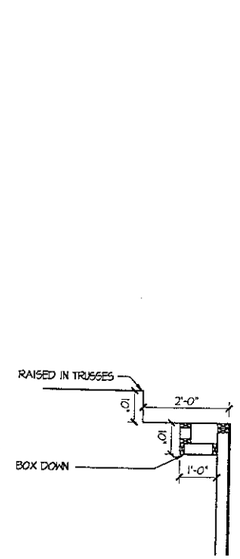

MASTER BEDROOM TRAY CEILING

BUILDERS PlanSource, Inc.
PO Box 836
King, North Carolina 27021
Phone: 336.985.0363
email: bps@surry.net

haus BUILDERS, INC.

Robinson II

ENGINEER'S REVIEW/SEAL

Date:
August 28, 2002

Project:
Robinson II

Drawn By:
BUILDERS PlanSource


Checked By:

Scale:
1/8"=1'-0"

Revisions:

A3

SQUARE FOOTAGES	
AREA	SQUARE FEET
FIRST FLOOR	1262
2-CAR GARAGE	554

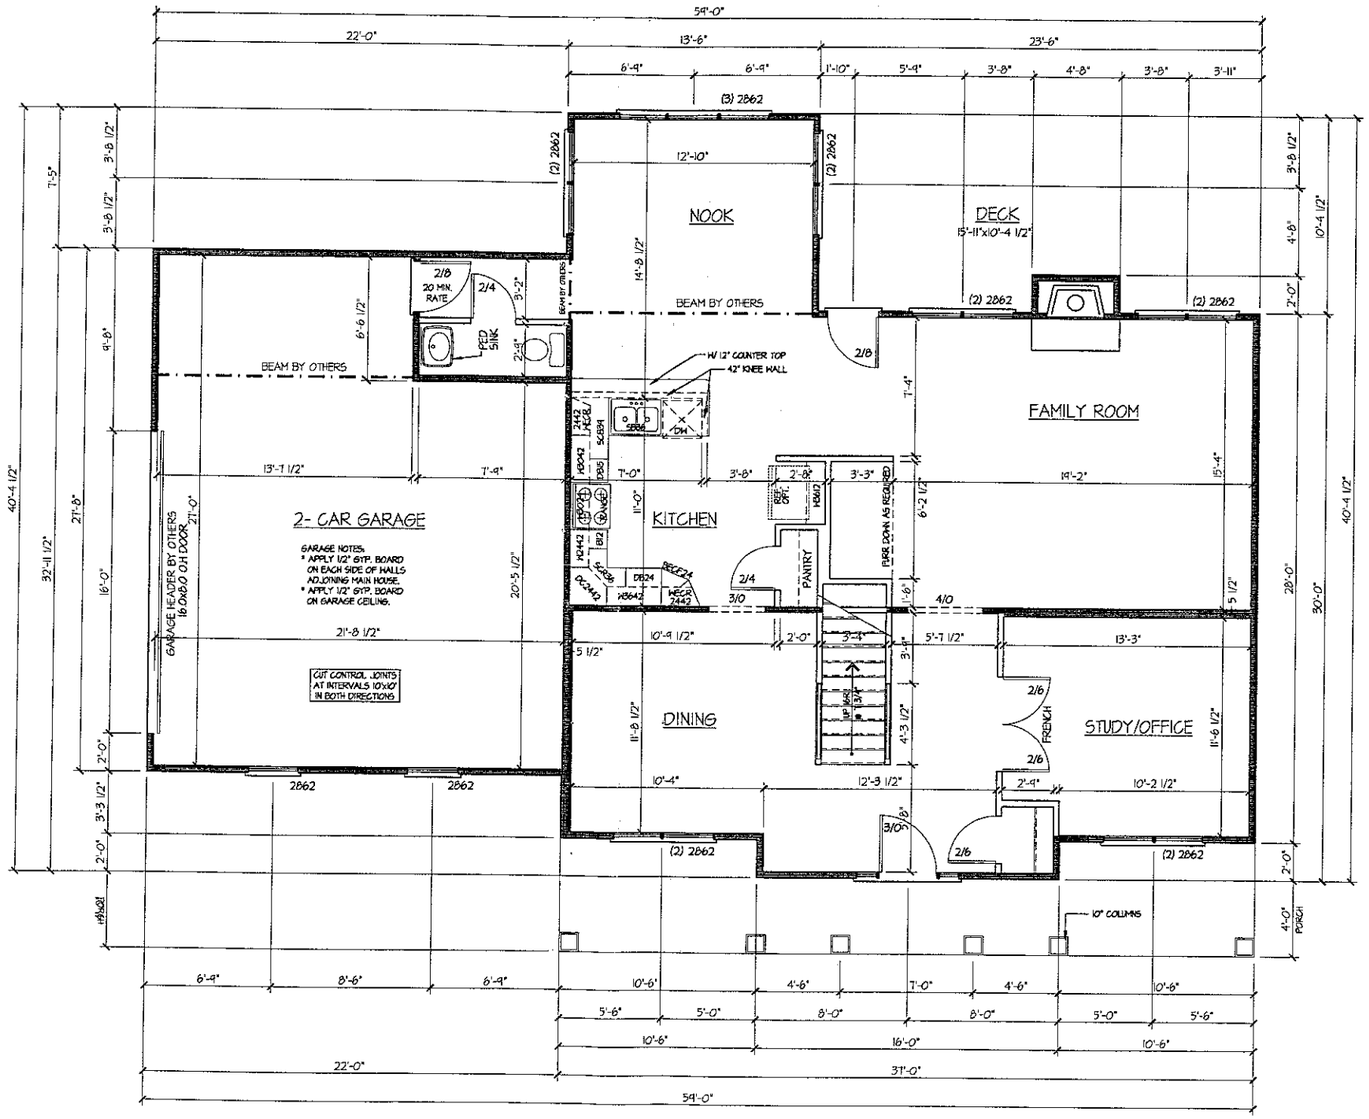

FIRST FLOOR PLAN

SCALE: 1/8"=1'-0"

BUILDERS PlanSource, Inc.
PO Box 836
King, North Carolina 27021
Phone: 336.985.0363
email: bps@surry.net

haus BUILDERS, INC.

Robinson II

ENGINEER'S REVIEW/SEAL

Date:
August 28, 2002

Project:
Robinson II

Drawn By:
BUILDERS PlanSource

Checked By:

Scale:
1/8"=1'-0"

Revisions:

A2