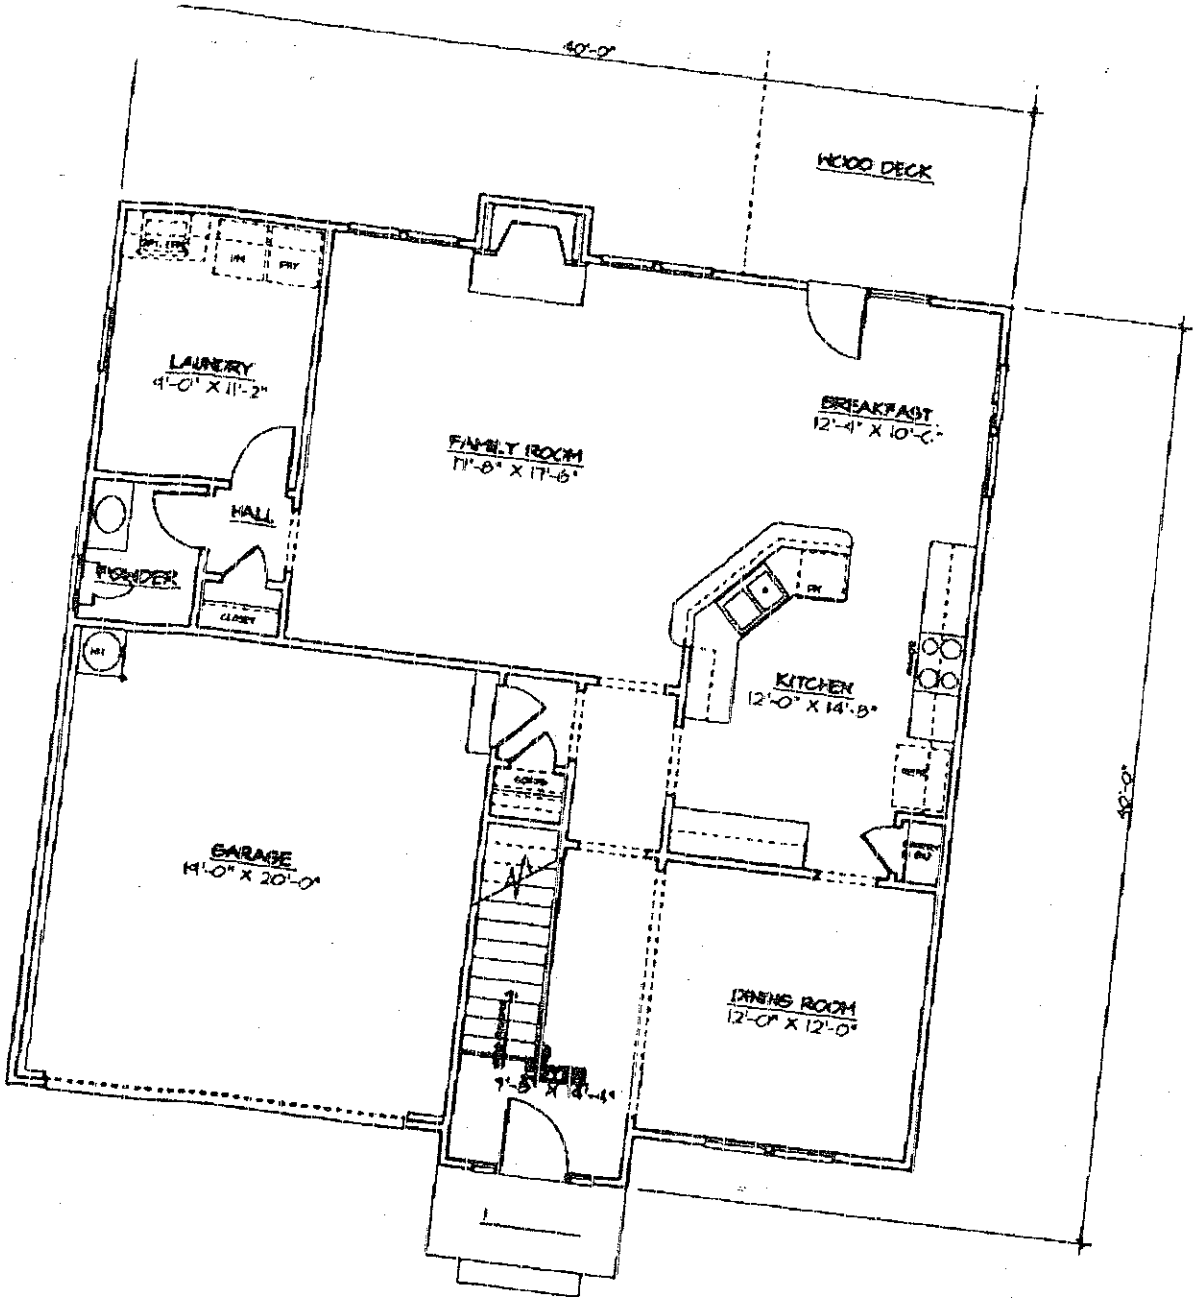


FIRST FLOOR PLAN

SCALE: 1/4" = 1'-0"

GENERAL NOTES:
1. CONTRACTOR TO VERIFY ALL DIMENSIONS.
2. DO NOT SCALE DIMENSIONS FROM PRINTS. PLANS AND DETAILS ARE NOT ALWAYS DRAWN TO SCALE. USE DIMENSIONS GIVEN OR DETAILS FOR DIMENSIONS.
3. [illegible]
4. FLOOR TRUSS BY RECORD FLOOR LIVE LOAD = 40 PSF.
5. FLOOR TO TOP PLATE FINISH FLOOR UNLESS ALL PARTITIONS
6. FLOOR TO HEADER HEAD FIRST FLOOR = 9'-1 1/2"
7. RECORD FLOOR TRUSS SPANS DETERMINED BY DESIGN LOADS OF 10 psf. LIVE, 10 psf. DEAD LOAD.

HEADER NOTES - FIRST FLOOR:
1. ALL EXTERIOR HEADERS ON FIRST FLOOR SHALL BE: 2-2" X 10" NO. 2 SOUTHERN YELLOW PINE OR BETTER UNLESS OTHERWISE NOTED.
2. ALL INTERIOR LOAD-BEARING HEADERS ON FIRST FLOOR SHALL BE 2-2" X 10" NO. 2 SOUTHERN YELLOW PINE OR BETTER UNLESS OTHERWISE NOTED.
3. ALL INTERIOR NON LOAD-BEARING HEADERS ON FIRST FLOOR SHALL BE 2-2" X 4" NO. 2 SOUTHERN YELLOW PINE OR BETTER UNLESS OTHERWISE NOTED.


BEARING WALLS SYMBOL = [illegible]

© COPYRIGHT 2001 DOUGLAS E. TINO, INC.

1ST. FLOOR HEATED	1141
2ND. FLOOR HEATED	1325
TOTAL HEATED	2472
GARAGE AND STORAGE	[illegible]
TOTAL AREA	[illegible]

HOMES by GREG SMITH
P. O. BOX 4128, LAKEWOOD, NC PHONE: 704/[illegible]-[illegible]
REGENCY-A

DOUGLAS E. TINO INC.

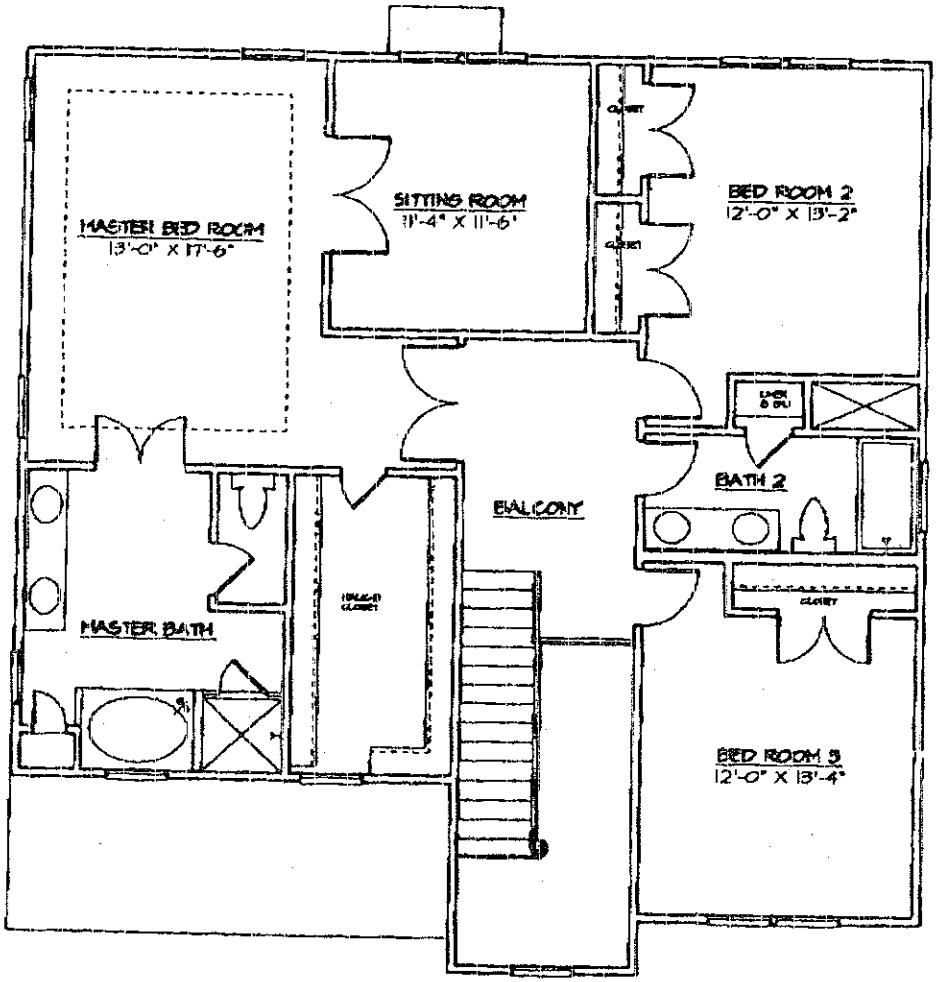

SECOND FLOOR PLAN

SCALE: 1/4" = 1'-0"

BEARING WALLS SYMBOL =

© COPYRIGHT 2001 DOUGLAS E. TINO, INC.

HOMES by GREG SMITH

REGENCY-A

DOUGLAS E. TINO, INC.
RESIDENTIAL DESIGN AND DRAFTING SERVICES

DRAWN BY: DT

SHEET NO. 3

CAD